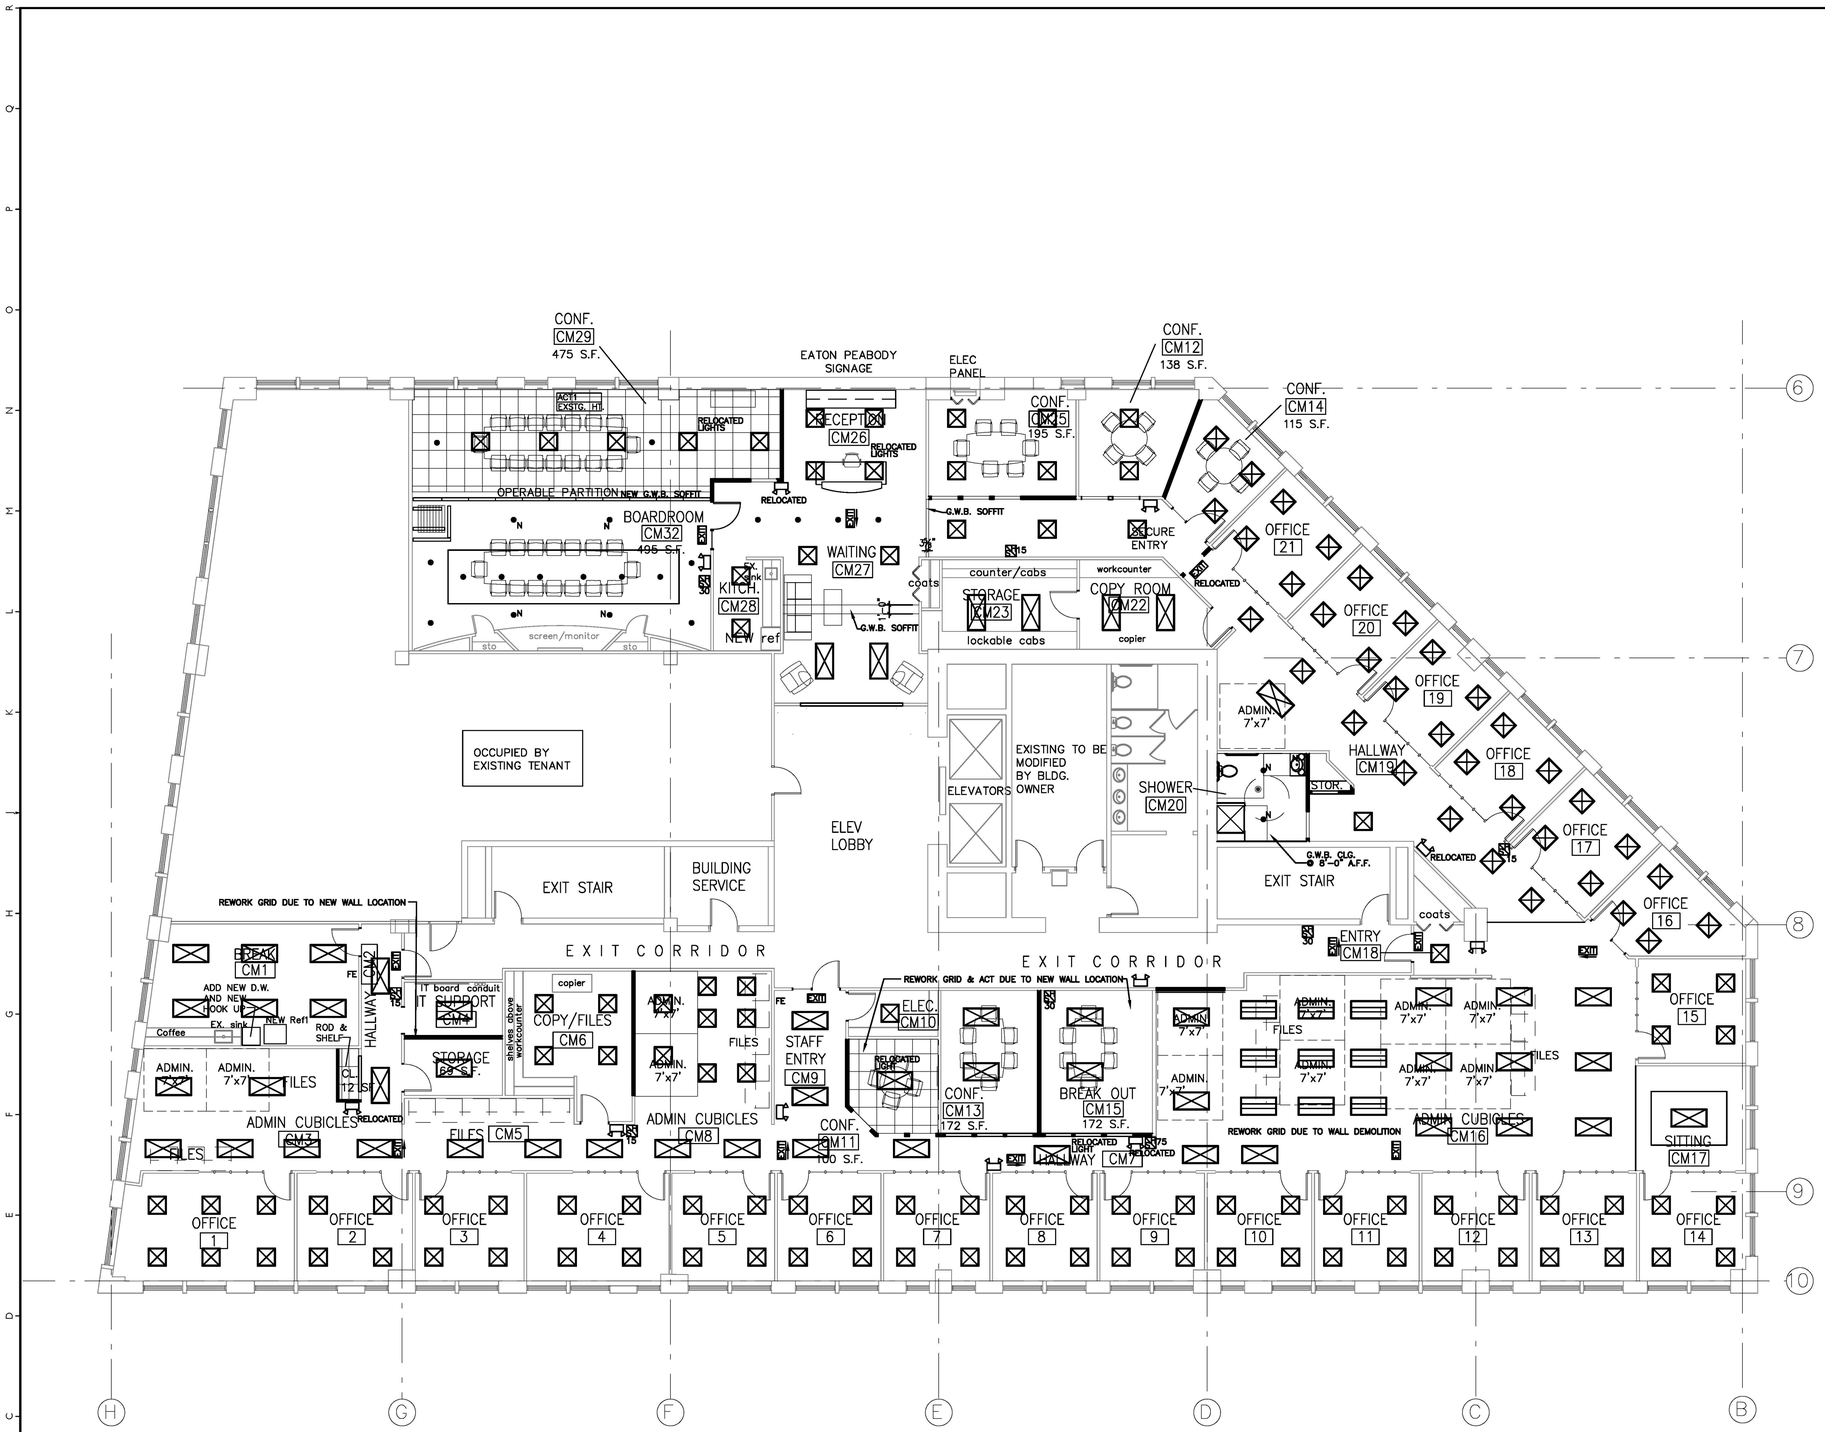

LIGHT FIXTURE LEGEND

- EXISTING EMERGENCY BATTERY UNIT
- EXISTING EXIT SIGN
- EXISTING HORN STROBE
- FE — EXISTING FIRE EXTINGUISHER
- EXISTING 2x4 PARABOLIC
- EXISTING 2x2 PARABOLIC
- EXISTING 2x4 DIRECT INDIRECT
- E — EXISTING RECESSED DOWNLIGHT
- N — NEW LED RECESSED DOWNLIGHT
- N — NEW LED VANITY LIGHT

NOTES:

1. ALL EXISTING CEILING GRID AND TILES TO REMAIN–EXCEPT AS OTHERWISE INDICATED. REPLACE ANY AND ALL DAMAGED TILES TO MATCH BUILDING STANDARD. AUGMENT WITH NEW AS NECESSARY.
2. ALL EXISTING LIGHTING FIXTURES TO REMAIN – SUPPLEMENT WITH NEW FIXTURES PER TENANTS REQUEST AND RELOCATE AS SHOWN ON REFLECTED CEILING PLAN.
3. ALL EXISTING LIFE SAFETY DEVICES TO REMAIN AS IS
4. ADD NEW LIFE SAFETY DEVICES AS NECESSARY PER CODE.
5. INDIVIDUALLY SWITCH NEW CONFERENCE ROOMS.

A1 SECOND FLOOR REFLECTED CEILING PLAN - LIFE SAFETY

1/8"=1'-0"

A17 LEGEND

PLAN NORTH

LICENSED ARCHITECT STANLEY W. GAWRON 1145 STATE OF MAINE

29 BLACK POINT ROAD
SCARBOROUGH, MAINE 04074
207-883-6307
WWW.GAWRONTURGEON.COM

GAWRON TURGEON ARCHITECTS, P.C.

EATON PEABODY
100 MIDDLE STREET
PORTLAND, MAINE

REVISIONS

#	DATE	DESCRIPTION

DATE:	11-29-16
PROJECT #	080216
DRAWN BY:	DLP
CHECKED BY:	MET
DRAWING SCALE	AS NOTED

SHEET TITLE

PROPOSED SECOND FLOOR REFLECTED CEILING PLAN LIFE SAFETY

A301

© COPYRIGHT 1985-2008
REPRODUCTION OR REUSE OF THIS DOCUMENT WITHOUT WRITTEN PERMISSION OF GAWRON TURGEON ARCHITECTS IS PROHIBITED