


| P4 | CHAIRRAIL DETAIL |
|---|---|
| 3" = 1'-0" | AE201 |

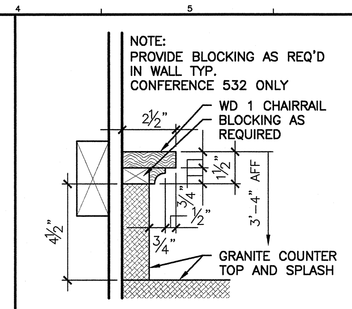


| P6 | CHAIRRAIL DETAIL |
|---|---|
| 3" = 1'-0" | AE201 |




| P8 | CHAIRRAIL DETAIL |
|---|---|
| 3" = 1'-0" | AE201 |

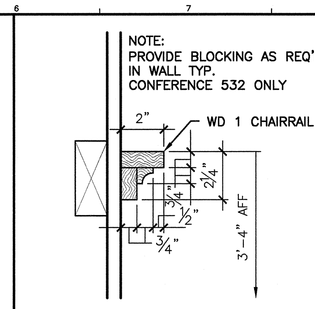


| P10 | BASEBOARD DETAIL |
|---|---|
| 3" = 1'-0" | AE201 |

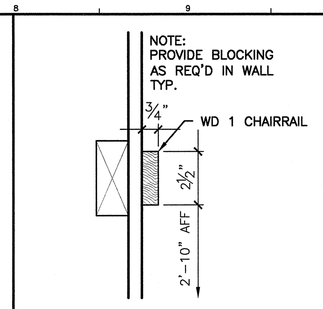


| P12 | COUNTER SECTION |
|---|---|
| 3" = 1'-0" | AE503 |

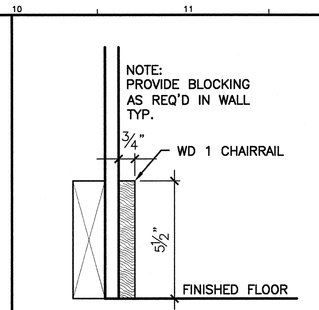


| N15 | SECTION |
|---|---|
| 1" = 1'-0" | AE202 |

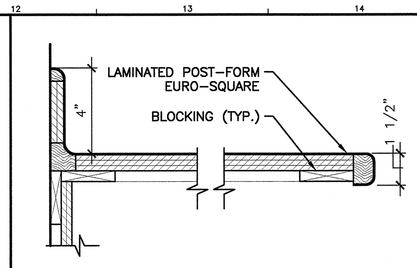


| N17 | SECTION |
|---|---|
| 1" = 1'-0" | AE202 |

## CASEWORK NOTES:

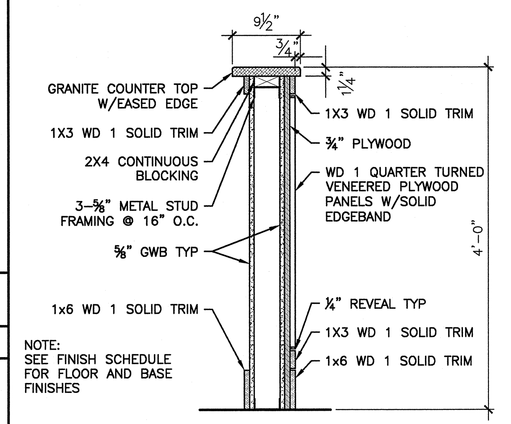1. PROVIDE UPPER CABINENT WHERE SHOWN IN ELEVATION ONLY.
2. PROVIDE CUTOUTS IN ALL CASEWORK AS REQUIRED FOR ELECTRICAL/ DATA WIRING.
3. VERIFY ALL COUNTERTOP DIMENSIONS IN FIELD PRIOR TO FABRICATION.

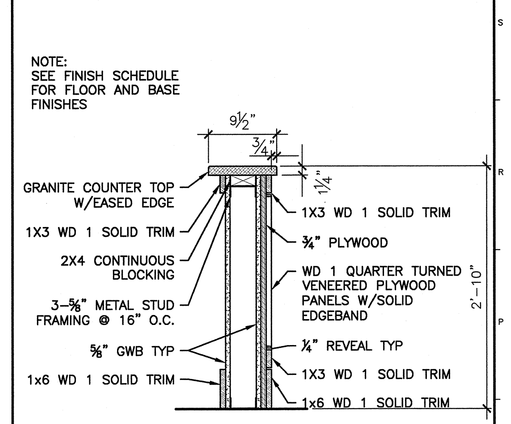


| H4 | COUNTER SECTION |
|---|---|
| 1" = 1'-0" | AE201 |




| H7 | CLOSET SECTION |
|---|---|
| 1" = 1'-0" | AE101 |

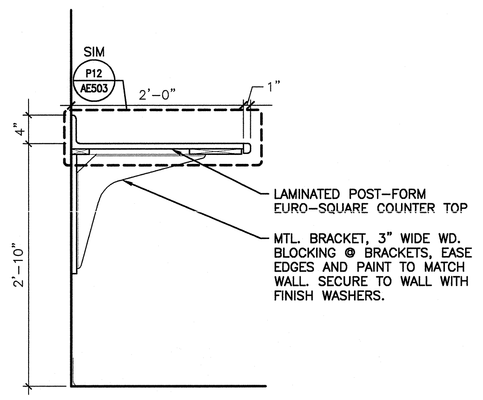


| H9 | CLOSET SECTION |
|---|---|
| 1" = 1'-0" | AE102 |

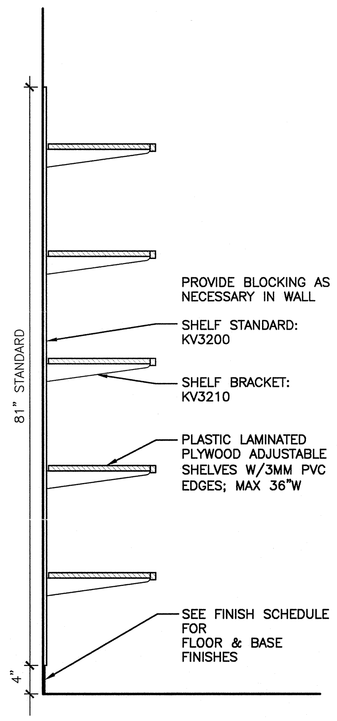


| H12 | CLOSET SECTION |
|---|---|
| 1" = 1'-0" | AE102 |

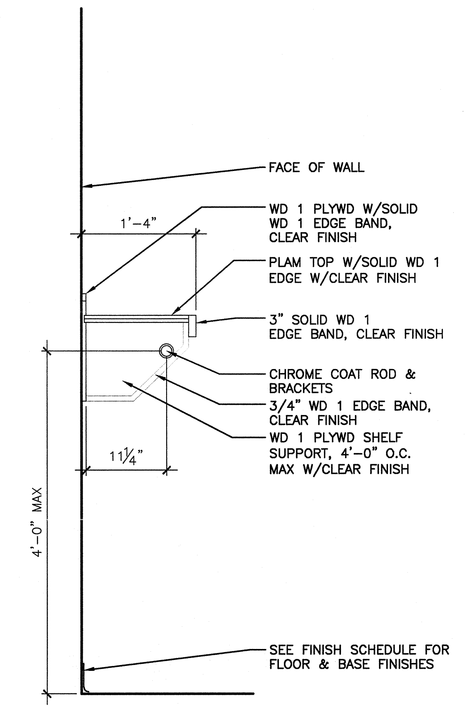


| H15 | CABINET SECTION |
|---|---|
| 1" = 1'-0" | AE201 |

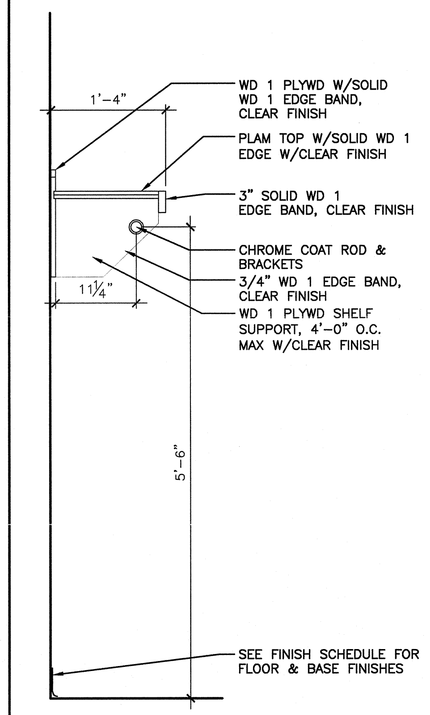


| A1 | CABINET SECTION |
|---|---|
| 1" = 1'-0" | AE201 |

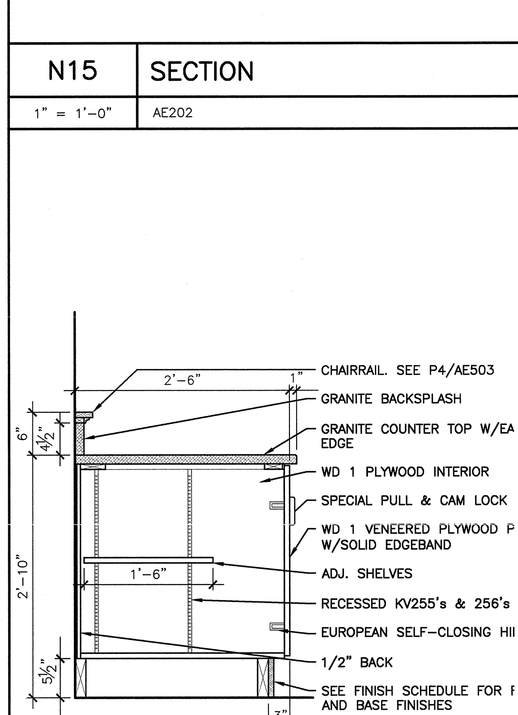


| A4 | CABINET SECTION |
|---|---|
| 1" = 1'-0" | AE201 |

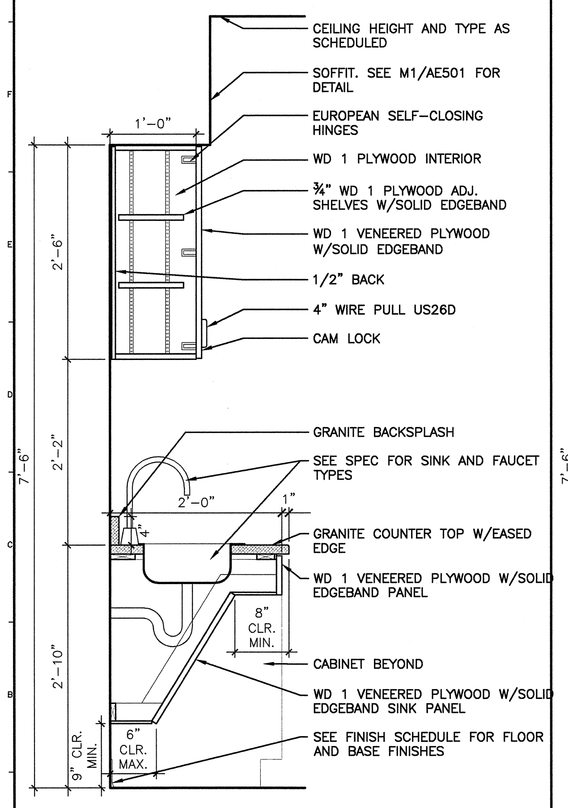


| A7 | CABINET SECTION |
|---|---|
| 1" = 1'-0" | AE201 |

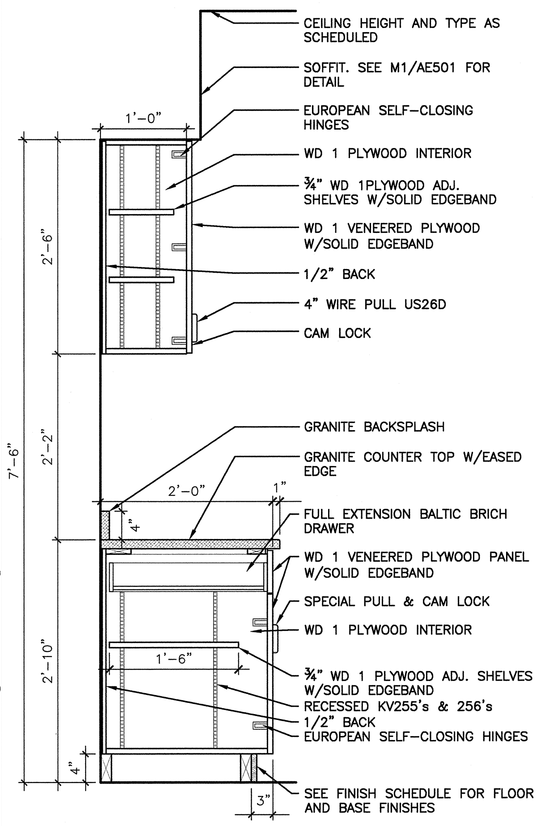


| A10 | CABINET SECTION |
|---|---|
| 1" = 1'-0" | AE201 |

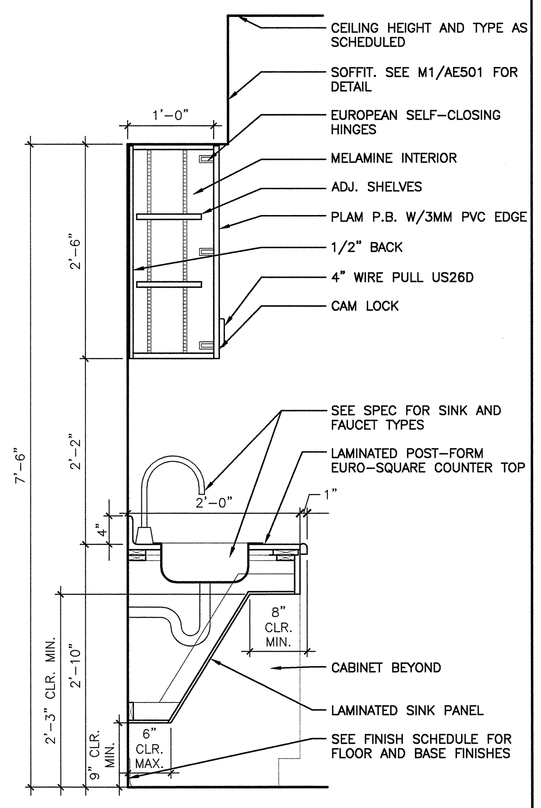


| A14 | CABINET SECTION |
|---|---|
| 1" = 1'-0" | AE201 |

| REV. | DESCRIPTION | DATE |
|---|---|---|
| 0 | ISSUED FOR PERMIT/CONTRACT | 6-11-04 |

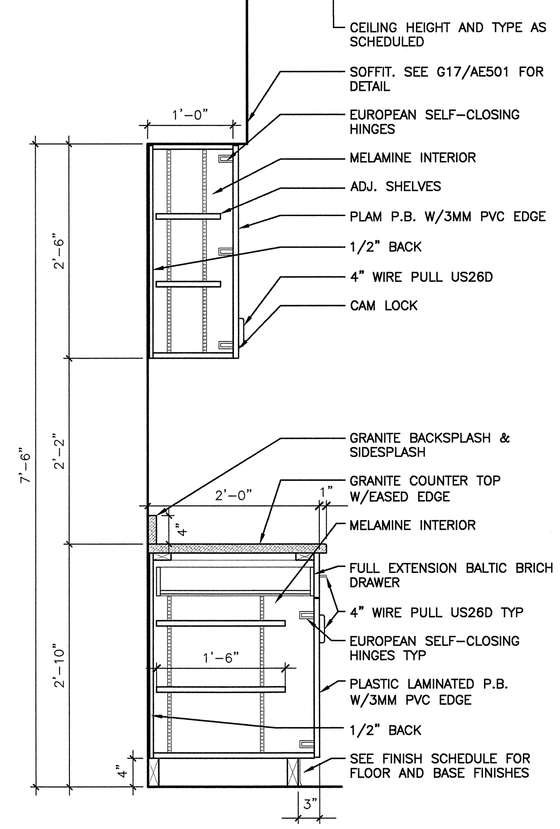**ISSUED FOR PERMIT/CONTRACT 6-11-04**

CURRENT ISSUE STATUS:

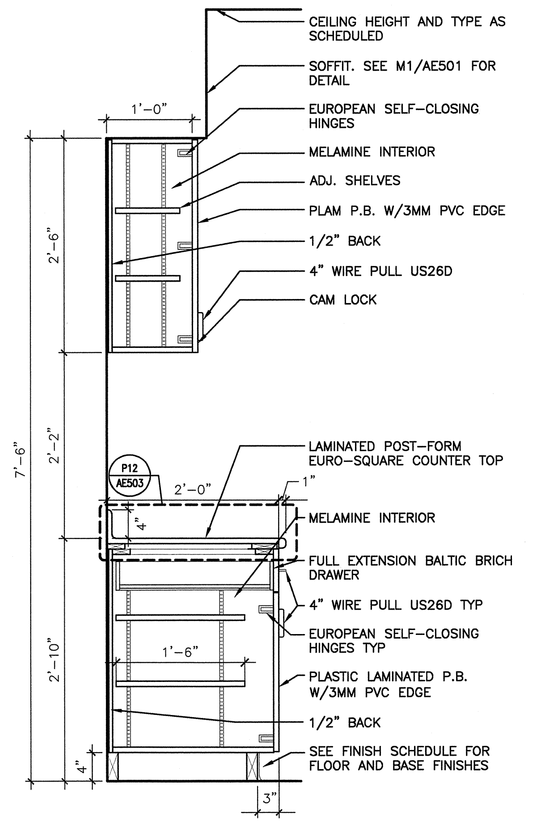LICENSED ARCHITECT JANET M. JANSEN #1991 STATE OF MAINE

SMRT
ARCHITECTURE ENGINEERING PLANNING
SMRT
144 Fore Street/P.O. Box 618
Portland, Maine 04104
tel. (207) 772-3846
fax. (207) 772-1070

PROJECT:
BAKER NEWMAN NOYES
FIT-UP
PORTLAND, MAINE

SHEET TITLE:
SECTIONS AND DETAILS

| | | | |
|---|---|---|---|
| SCALE: | AS NOTED | DATE: | 6-11-04 |
| PROJECT MANAGER: | JLH | GRAPHIC SCALE: | 0" 1" |
| JOB CAP/DRAWN: | DJM | | |
| A/E OF RECORD: | JLH | SHEET No. | AE503 |
| SMRT CAD FILE: | AE503-03137 | | |
| PROJECT No. | 03137 | | |

© COPYRIGHT 2004 SMRT INC.