N1	–	N5	–	N9	–	N14	–
–		–		–		–	
J1	–	J5	–	J9	–	J14	–
–		–		–		–	

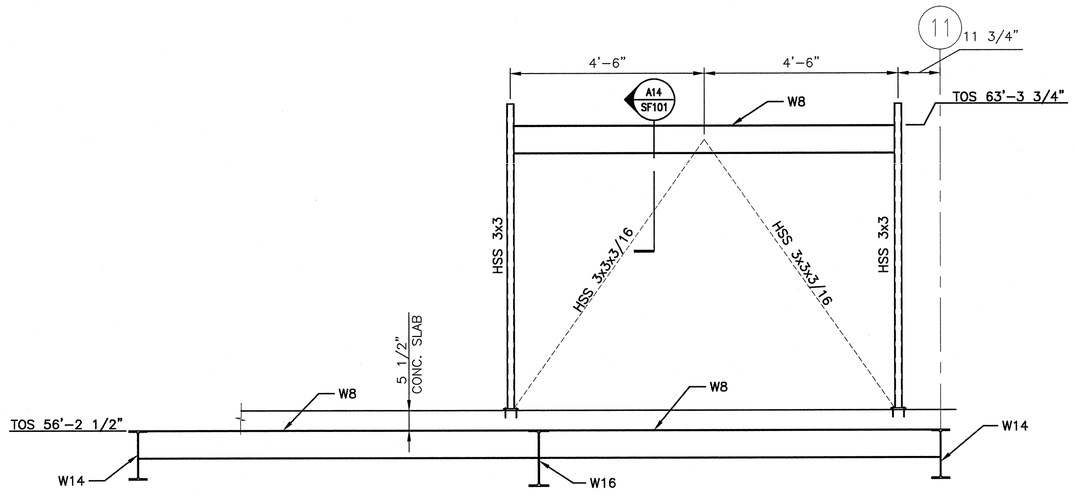

E1 SECTION

1/2" = 1'–0"

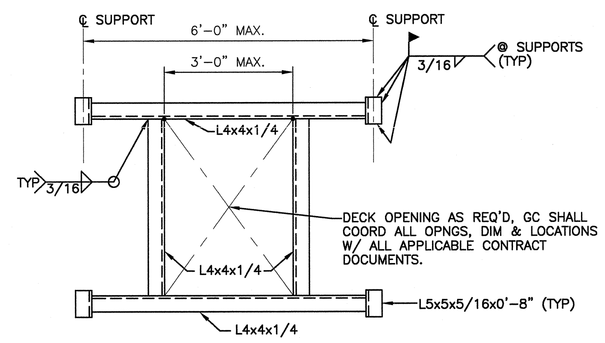

NOTES:
1. 1,2,3, OR 4 SIDED FRAMES MAY BE USED AS REQUIRED. ALSO, LOOSE INTERIOR MEMBERS MAY BE USED FOR ADDED ADJUSTMENT.
2. FRAME SHALL BE PROVIDED FOR ALL OPNGS LARGER THAN 12"ø AT ROOF DECK.

E9 TYPICAL SKYLIGHT DECK OPENING FRAME

3/4" = 1'–0"

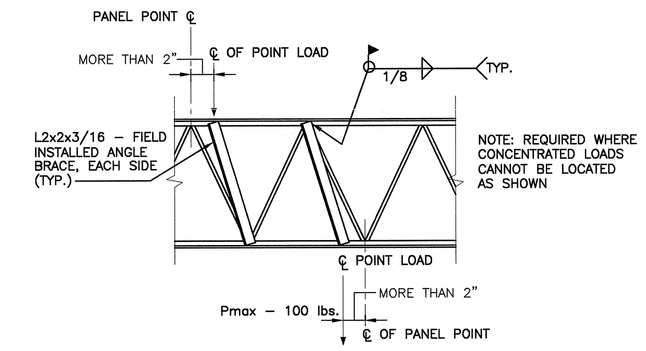

E14 TYP. JOIST REINFORCEMENT DETAIL @ SKYLIGHT SUPPORT FRAMES

3/4" = 1'–0"

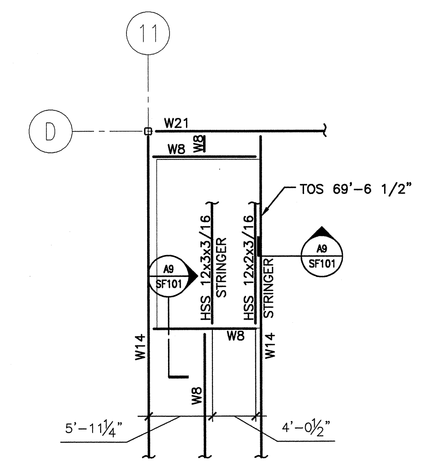

A1 FRAMING AT 5TH FLOOR STAIR OPENING

1/8" = 1'–0"

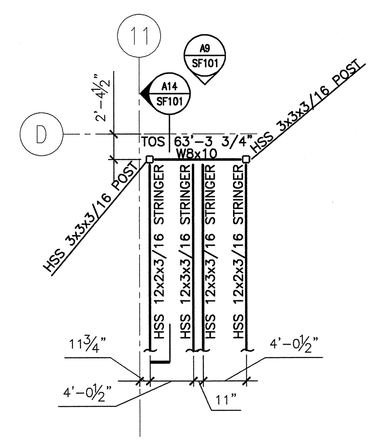

A5 STRINGERS AT 5TH FLOOR STAIR OPENING

1/8" = 1'–0"

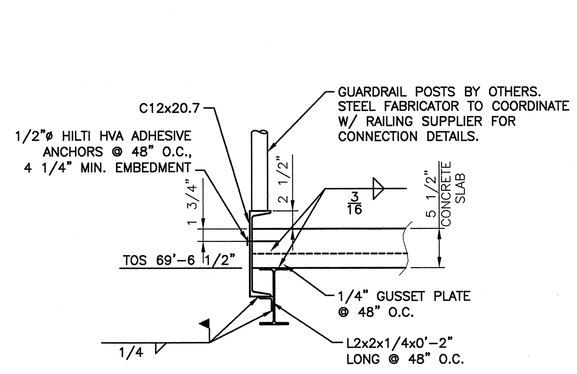

A9 SECTION

1" = 1'–0"

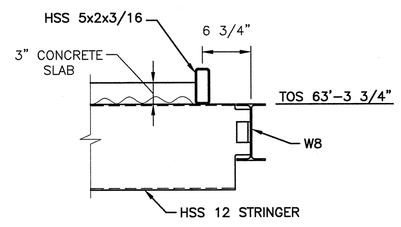

A14 DETAIL

1" = 1'–0"

NOTES:

1. WORK THESE DRAWINGS WITH SMRT JOB # 03087, DRAWINGS SG001, SF104 AND SF105.

REV.	DESCRIPTION	DATE
0	ISSUED FOR PERMIT/CONTRACT	6–11–04

ISSUED FOR PERMIT/CONTRACT
6-11-04

CURRENT ISSUE STATUS:

PROJECT NORTH

STATE OF MAINE
SCOTT A. KOLEK
No. 9705
REGISTERED PROFESSIONAL ENGINEER
6/10/04

SMRT

ARCHITECTURE ENGINEERING PLANNING

SMRT
144 Fore Street/P.O. Box 618
Portland, Maine 04104
tel. (207) 772-3846
fax. (207) 772-1070

BAKER NEWMAN NOYES
FIT–UP
PORTLAND, MAINE
PROJECT:

STAIRWAY FRAMING PLAN AND DETAILS
SHEET TITLE:

SCALE:	AS NOTED	DATE:	6–11–04
PROJECT MANAGER:	JLH	GRAPHIC SCALE:	0" 1"
JOB CAP/DRAWN:	DJM		
A/E OF RECORD:	JLH	SHEET No.	SF101
SMRT CAD FILE:	SF101–03137		
PROJECT No.	03137		

© COPYRIGHT 2004 SMRT INC.