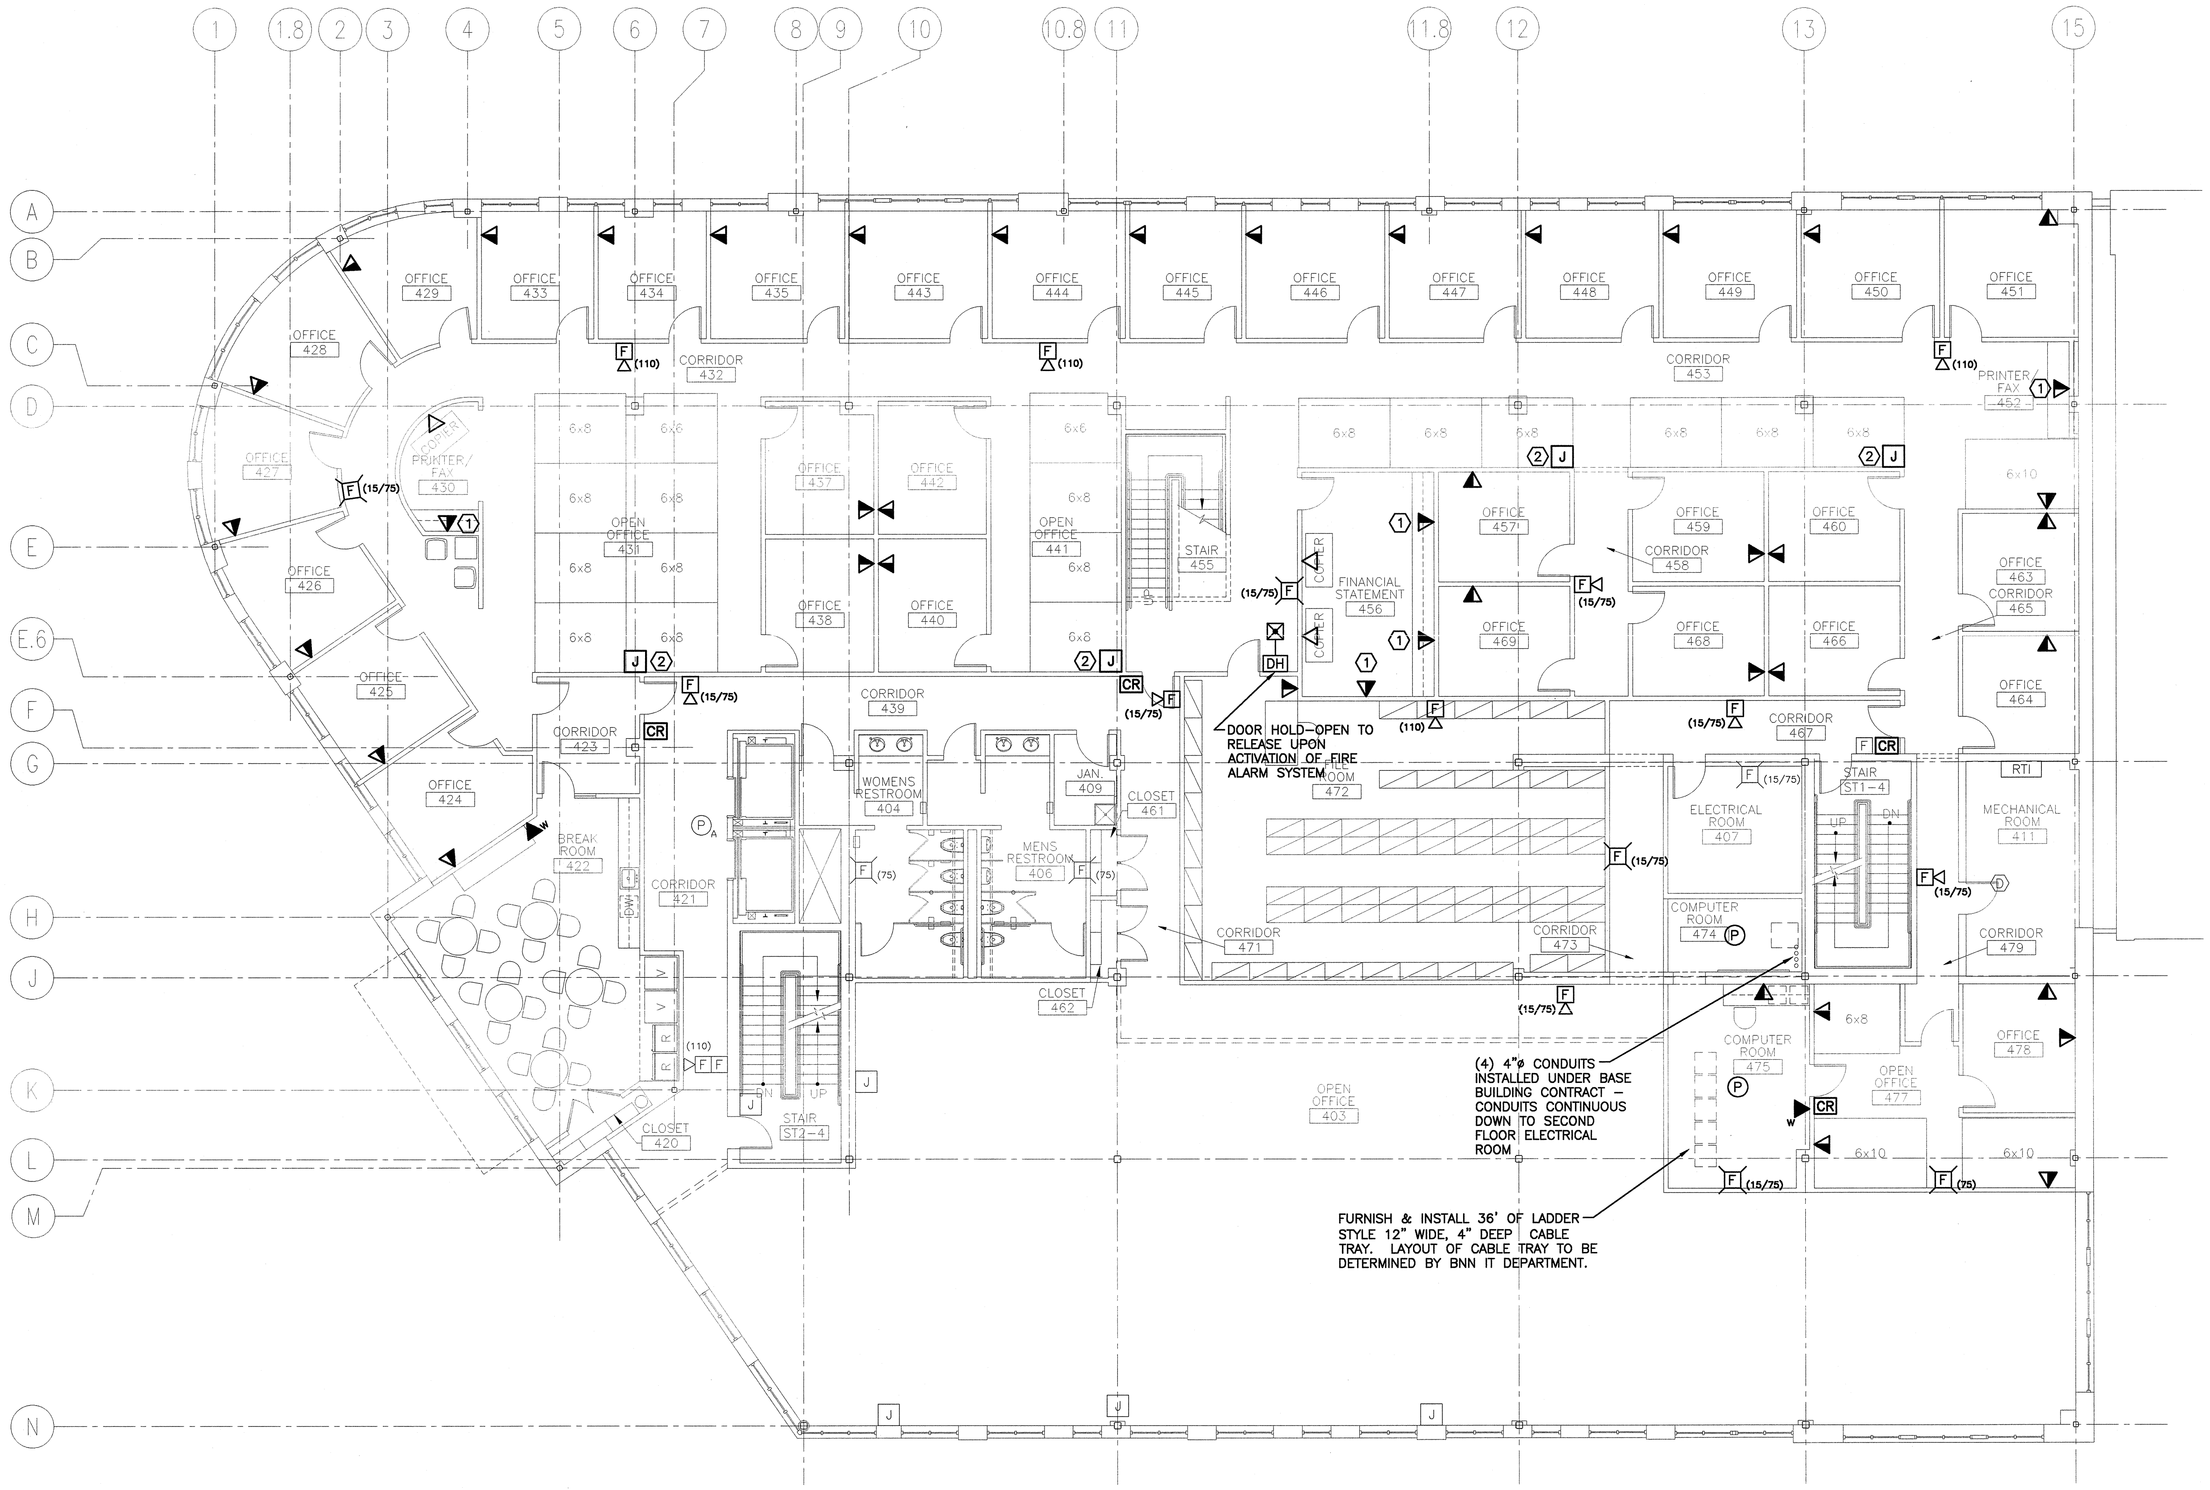


## NOTES:

1. SEE SHEET E-001 FOR LEGEND AND GENERAL NOTES.
2. PROVIDE EMPTY OUTLET BOX & 1" CONDUIT (W/PULL STRING) TO ABOVE AN ACCESSIBLE CEILING FOR ALL CATV, VOICE/DATA, VOICE ONLY & DATA ONLY DEVICES SHOWN. VOICE/DATA & CATV WIRING TO BE BY OTHERS.
3. FOR CARD READERS PROVIDE SINGLE-GANG BOX MOUNTED 48" AFF TO CENTER OF DEVICE & A 3/4" CONDUIT (W/ PULL-STRING) TO ABOVE ACCESSIBLE CEILING. SECURITY SYSTEM BY OWNER.

## KEYED NOTES:

(1) MOUNT DEVICE 42" AFF TO CENTER OF DEVICE

(2) PROVIDE EMPTY OUTLET BOX W/BUSHED FURNITURE FEED COVERPLATE & 1" CONDUIT (W/PULL STRING) TO ABOVE AN ACCESSIBLE CEILING. VOICE/DATA WIRING TO BE BY OTHERS.

| REV. | DESCRIPTION | DATE |
|---|---|---|
| 0 | ISSUED FOR PERMIT/CONTRACT | 6-11-04 |

**ISSUED FOR PERMIT/CONTRACT 6-11-04**

CURRENT ISSUE STATUS:

PROJECT NORTH

STATE OF MAINE — DANIEL J. TIBBETTS NO. 9838 — REGISTERED PROFESSIONAL ENGINEER — 6/11/04

SMRT
ARCHITECTURE ENGINEERING PLANNING
SMRT
144 Fore Street/P.O. Box 618
Portland, Maine 04104
tel. (207) 772-3846
fax. (207) 772-1070

PROJECT: BAKER NEWMAN NOYES FIT-UP
PORTLAND, MAINE

SHEET TITLE: FOURTH FLOOR SYSTEMS PLAN

| | | | |
|---|---|---|---|
| SCALE: | 1/8" = 1'-0" | DATE: | 6-11-04 |
| PROJECT MANAGER: | JLH | GRAPHIC SCALE: | 0" 1" |
| JOB CAP/DRAWN: | DJM/LAM | | |
| A/E OF RECORD: | DJT | SHEET No. | EY101 |
| SMRT CAD FILE: | EY101-03137 | | |
| PROJECT No. | 03137 | | |

© COPYRIGHT 2004 SMRT INC.

A1 FOURTH FLOOR PLAN
1/8" = 1'-0"