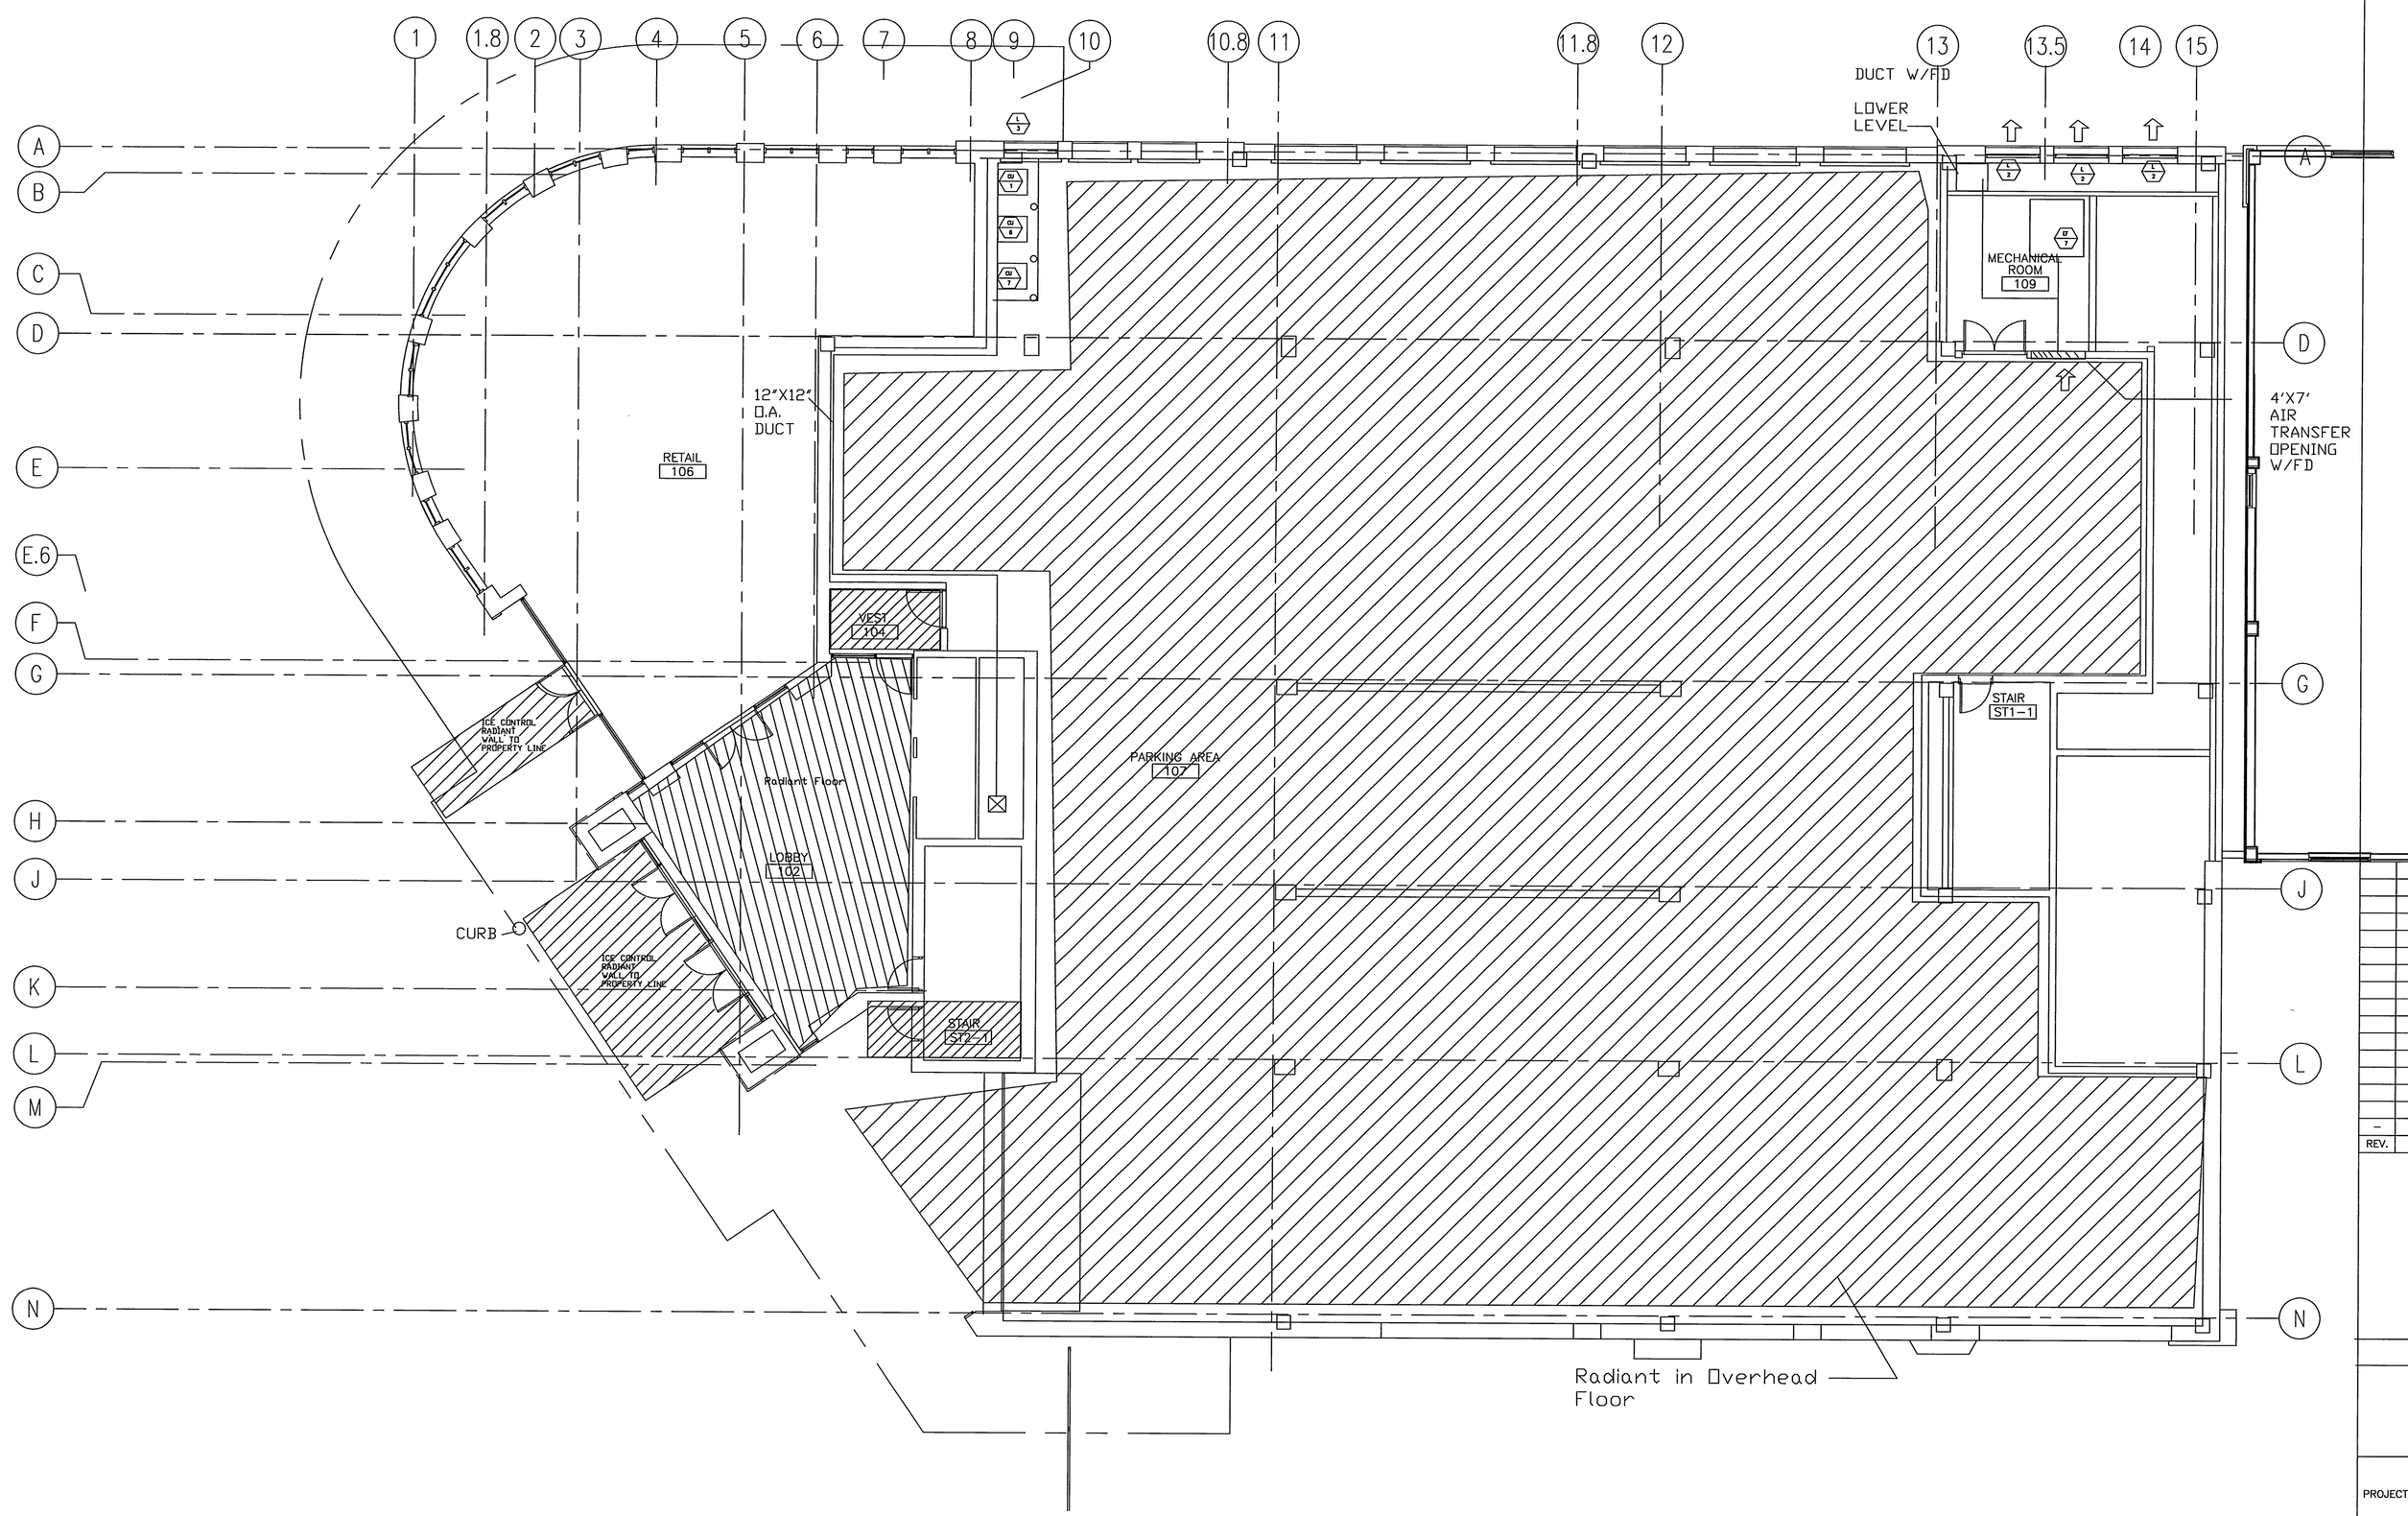

REV.	DESCRIPTION	DATE
–	FOR CONSTRUCTION	12/18/03

STATE OF MAINE
Thomas R. Weiss
7698
REGISTERED PROFESSIONAL ENGINEER
12/18/03

DESIGN/BUILD/MAINTAIN

THAYER CORPORATION
1400 Hotel Road, P.O. Box 2058
AUBURN,MAINE 04211
Tel. (207)782-4197 Fax (207)782-1064

PROJECT: 280 FORE STREET OFFICE BUILDING
PORTLAND, MAINE

1ST-FLOOR-PLAN

SHEET TITLE:

SCALE:	1/8"=1'-0"	DATE:	12/12/03
PROJECT MANAGER:	TRW		
JOB CAP/DRAWN:	TRW		
E OF RECORD:	D.THAYER,P.E.	SHEET No.	
THAYER CAD FILE	M1		M1