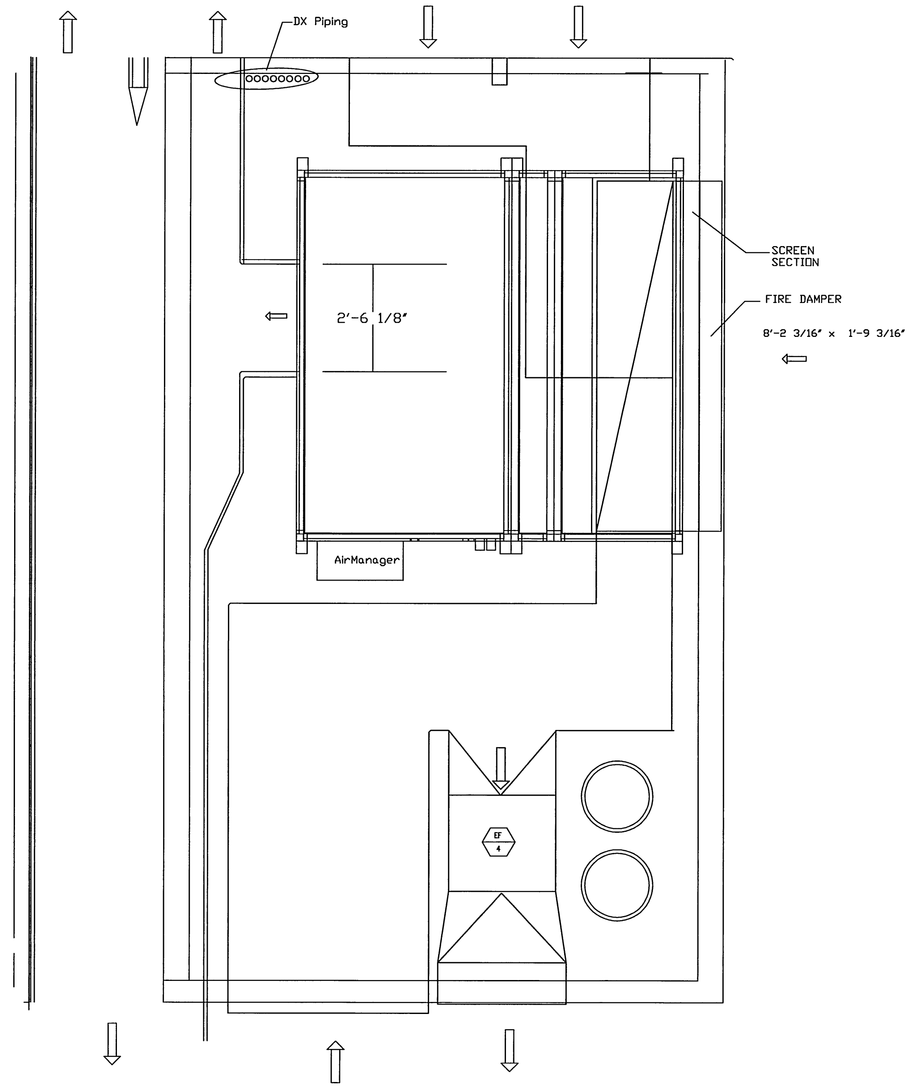

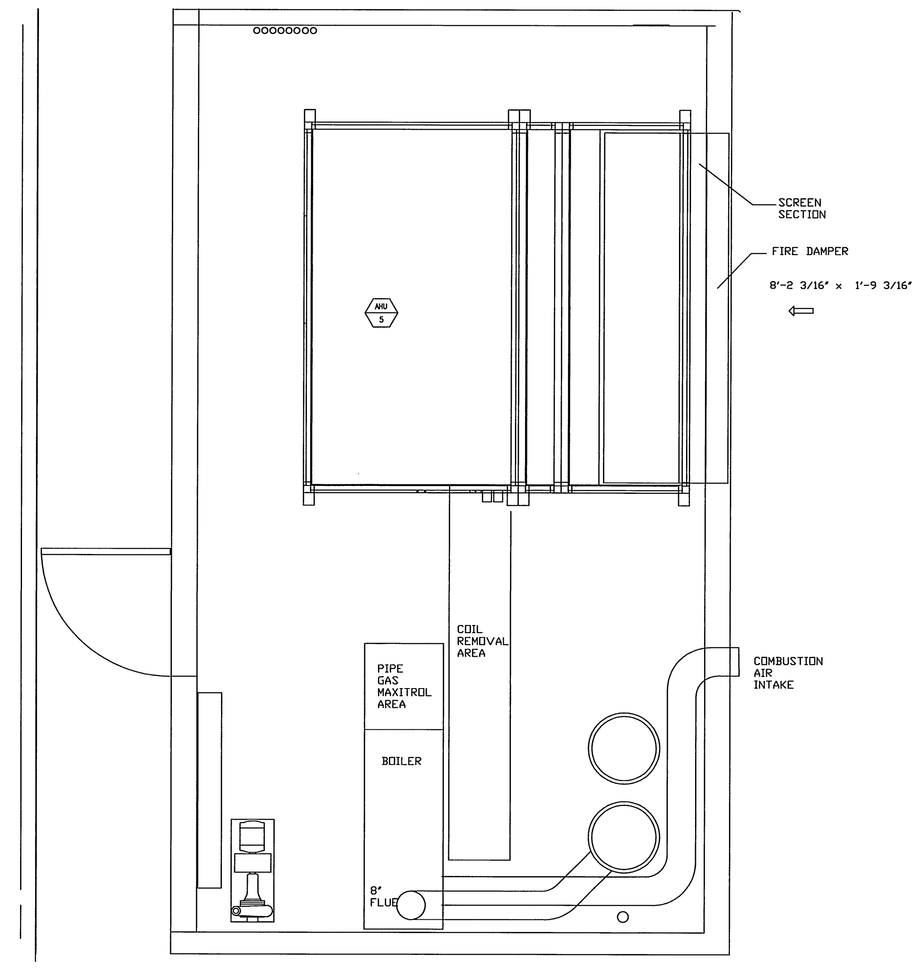

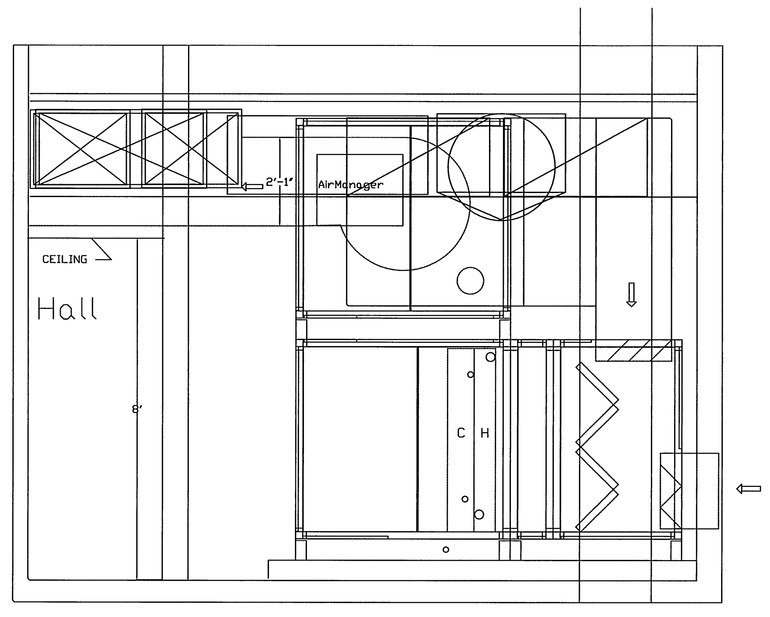

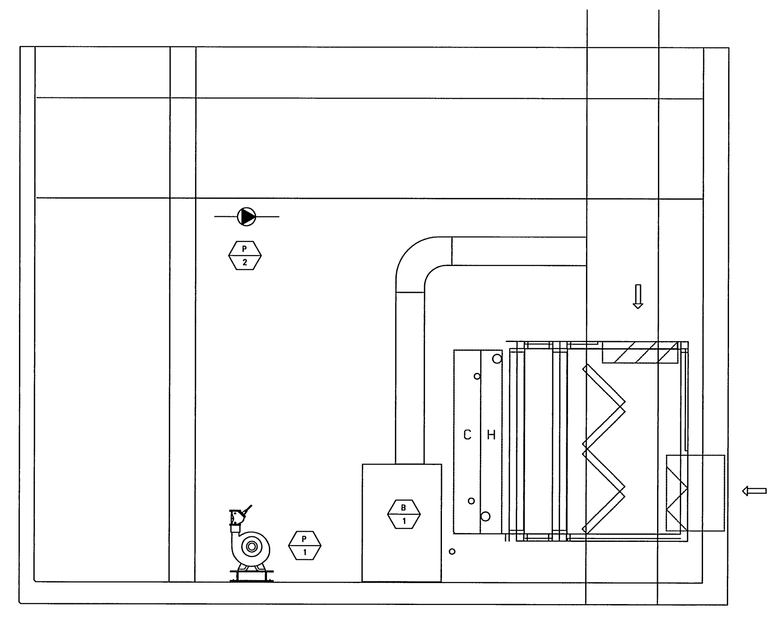

REV.	DESCRIPTION	DATE
–	FOR CONSTRUCTION	12/18/03

STATE OF MAINE Thomas R. Weiss 7697 REGISTERED PROFESSIONAL ENGINEER

DESIGN/BUILD/MAINTAIN

THAYER CORPORATION
1400 Hotel Road, P.O. Box 2058
AUBURN,MAINE 04211
Tel. (207)782-4197 Fax (207)782-1064

PROJECT: 280 FORE STREET OFFICE BUILDING
PORTLAND, MAINE

SHEET TITLE: 5TH_FLOOR MECHANICAL-ROOM-PLAN

SCALE:	1/8"=1'-0"	DATE:	11/26/03
PROJECT MANAGER:	TRW		
JOB CAP/DRAWN:	TRW		
E OF RECORD:	D.THAYER,P.E.	SHEET No.	M9
THAYER CAD FILE	M9		