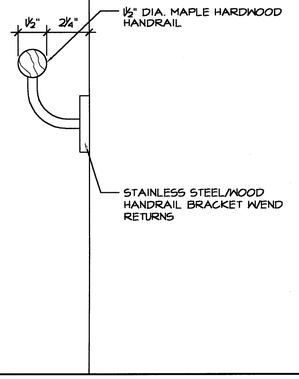

J1 HANDRAIL SECTION

3" = 1'-0" | AE402

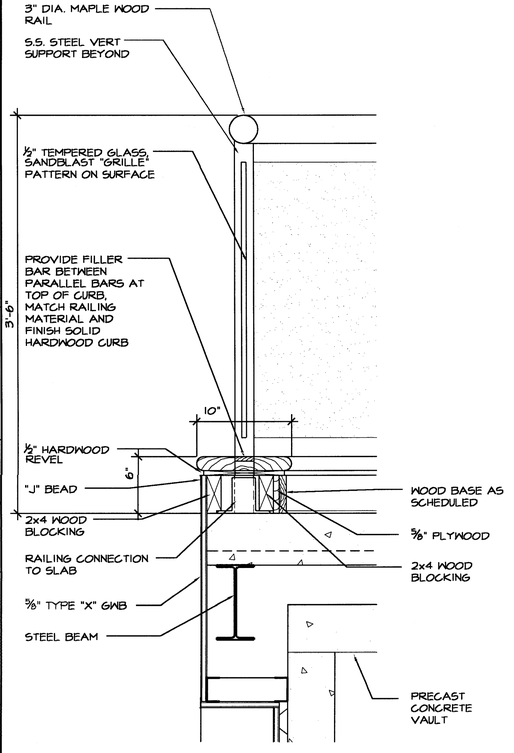

A1 GUARDRAIL DETAIL

1 1/2" = 1'-0"

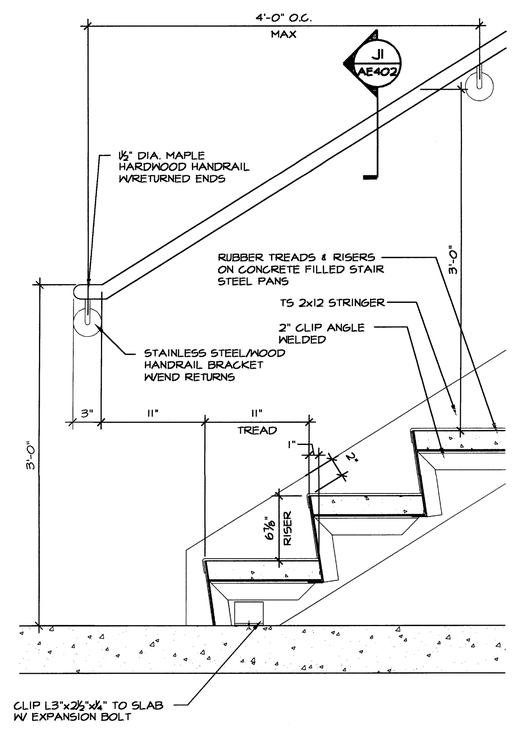

F4 STAIR DETAIL

1 1/2" = 1'-0"

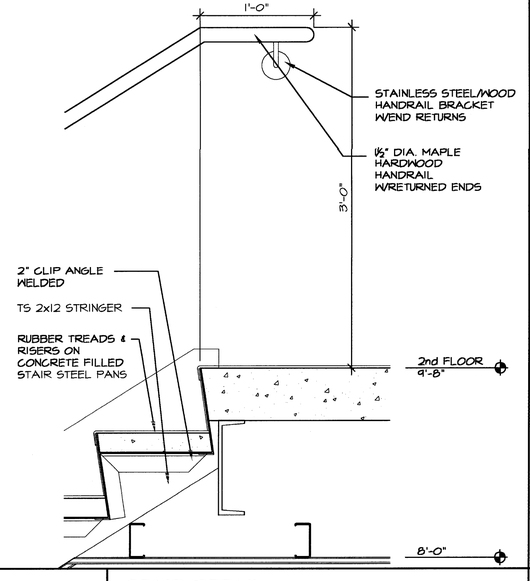

A4 STAIR DETAIL

1 1/2" = 1'-0"

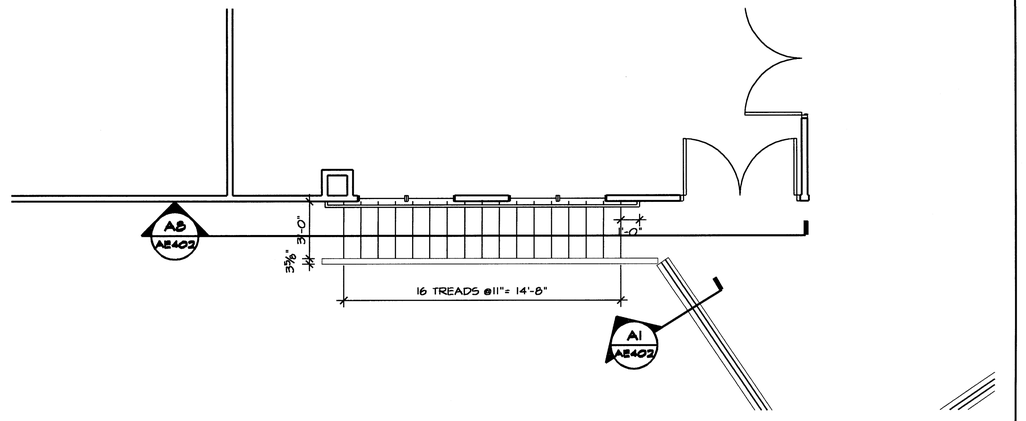

J8 SECOND FLOOR STAIR PLAN

1/4" = 1'-0"

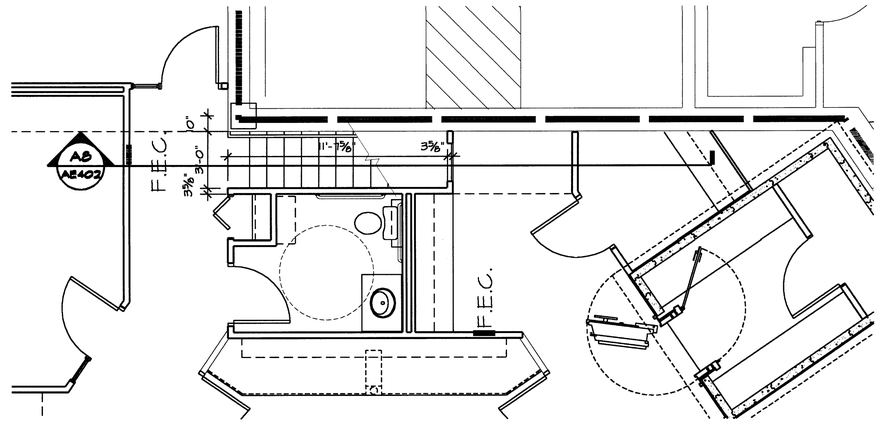

E8 FIRST FLOOR STAIR PLAN

1/4" = 1'-0"

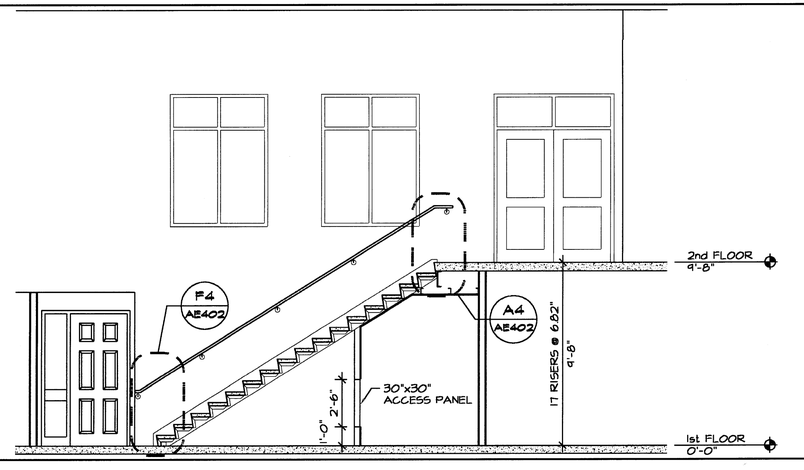

A8 STAIR SECTION

1/4" = 1'-0"

REV.	DESCRIPTION	DATE
0	-- --	--

ISSUED FOR CONSTRUCTION
06-11-04

CURRENT ISSUE STATUS:

REGISTERED ARCHITECT MICHAEL L. CARNECKI No. 937 STATE OF MAINE

WBRC
ARCHITECTS • ENGINEERS
44 Central Street
Bangor, Maine 04401
tel.: (207) 947-4511
fax: (207) 947-4628

BANGOR SAVINGS BANK
FORE STREET

PROJECT: PORTLAND, MAINE

STAIR SECTIONS AND DETAILS

SHEET TITLE:

SCALE: AS NOTED	DATE: --
PROJECT MANAGER: MLC	GRAPHIC SCALE: 0" 1"
JOB CAP/DRAWN: JDL	
A/E OF RECORD: MLC	SHEET No.
WBRC CAD FILE: 274769-AE402	AE402
PROJECT No. 2747.69	

© COPYRIGHT 1999 WBRC

Jan 14, 2004 - 5:34am
I:\2701-2800\2747 Bangor Savings Bank Jobs\274769 BSB Portland, Fore St\dwgs\274769-AE402.dwg dan.miller