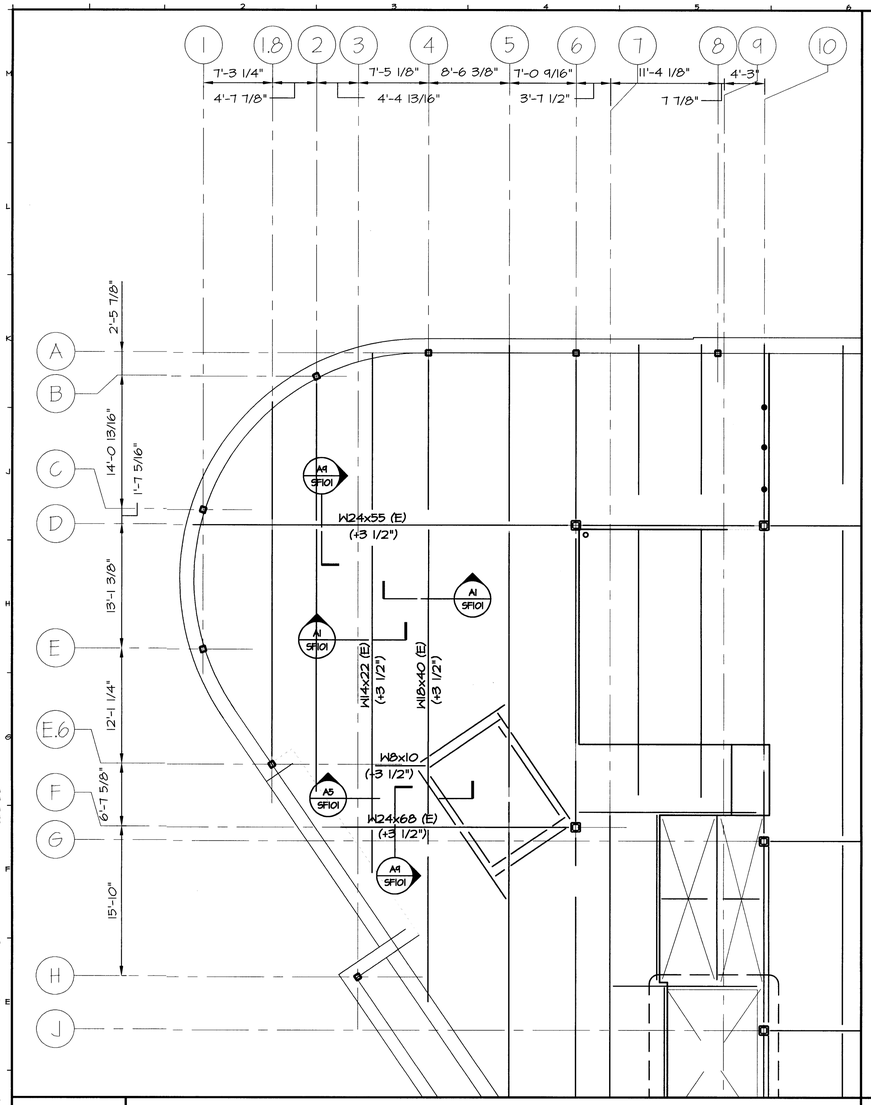

D1	FIRST FLOOR FRAMING PLAN
1/8"=1'-0"	

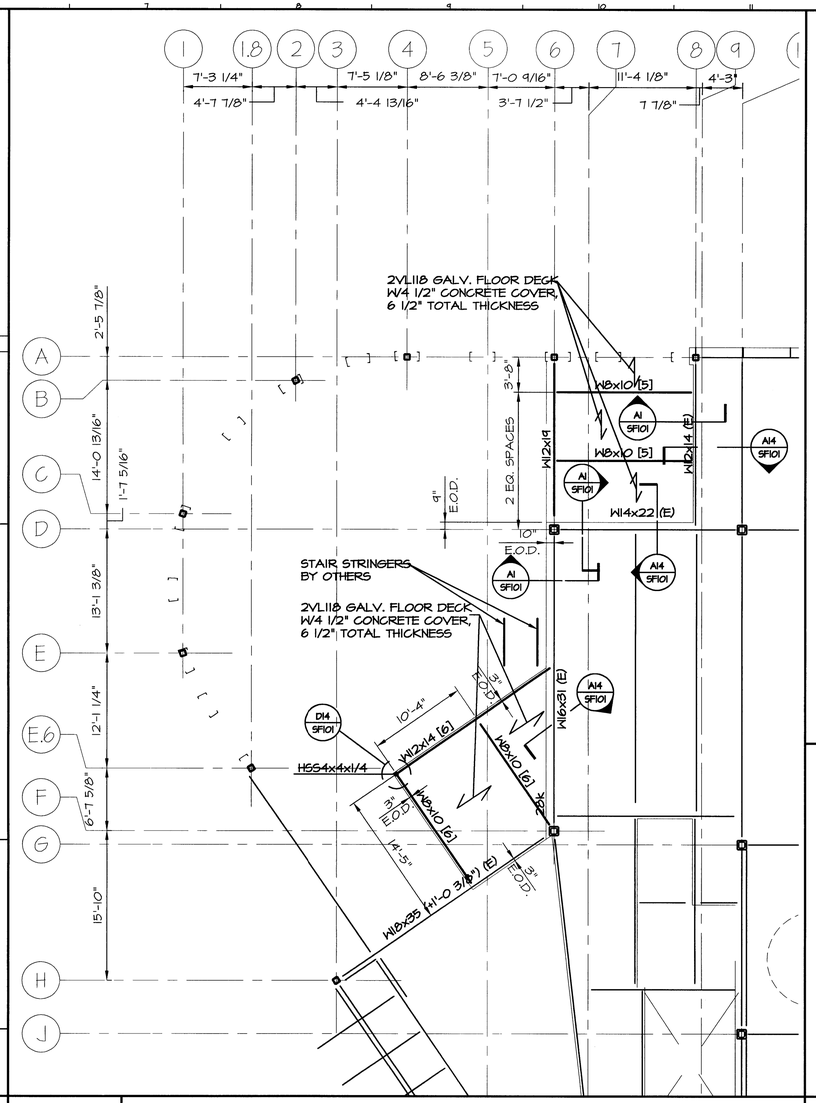

D7	SECOND FLOOR FRAMING PLAN
1/8"=1'-0"	

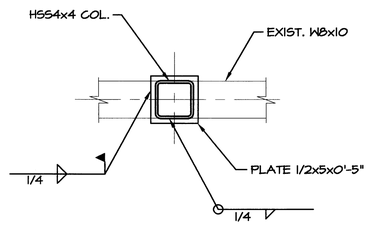

D14	DETAIL
1 1/2"=1'-0"	

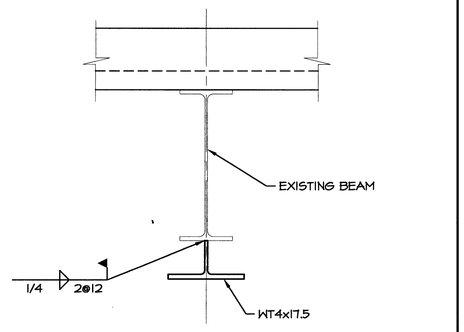

A1	SECTION
1 1/2"=1'-0"	

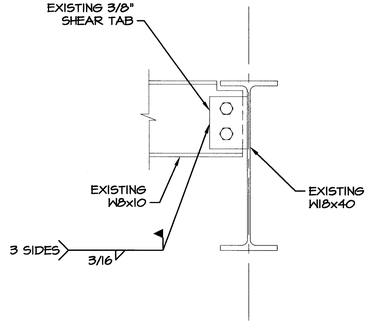

A5	SECTION
1 1/2"=1'-0"	

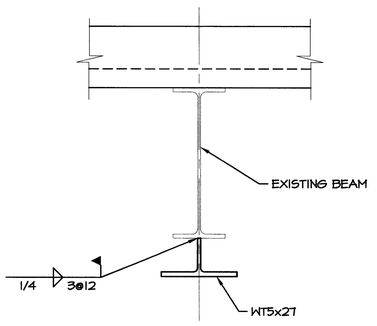

A9	SECTION
1 1/2"=1'-0"	

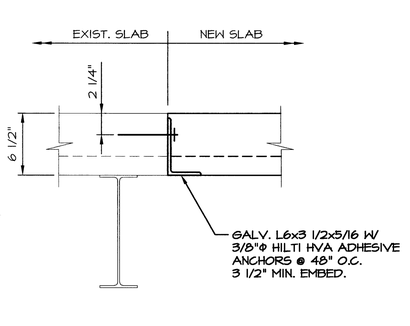

A14	SECTION
1 1/2"=1'-0"	

SMRT
ARCHITECTURE ENGINEERING PLANNING
SMRT
144 Fore Street/P.O. Box 618
Portland, Maine 04104
tel. (207) 772-3846
fax. (207) 772-1070

NOTES:

1. WORK THIS DRAWING WITH SMRT JOB #03087, DRAWINGS S6001, SF101, SF102 AND SF501.
2. SECOND FLOOR: TOP OF STEEL (T.O.S.) = EL. 29'-5 1/2" U.N.O.

REV.	DESCRIPTION	DATE
0	ISSUED FOR CONSTRUCTION	6-11-04

ISSUED FOR CONSTRUCTION
06-11-04

CURRENT ISSUE STATUS:

STATE OF MAINE
SCOTT M. KNOWLES
NO. 5703
REGISTERED PROFESSIONAL ENGINEER
6/10/04

WBRC
ARCHITECTS • ENGINEERS
44 Central Street
Bangor, Maine 04401
tel: (207) 941-4511
fax: (207) 941-4628

BANGOR SAVINGS BANK
FORE STREET

PROJECT: PORTLAND, MAINE

FRAMING PLANS, SECTIONS AND DETAILS

SHEET TITLE:

SCALE: AS NOTED	DATE: 6-11-04
PROJECT MANAGER:	GRAPHIC SCALE: 0" 1"
JOB CAP/DRAWN: JSG	
A/E OF RECORD: SSK	SHEET No. SF101
WBRC CAD FILE:	
PROJECT No. 2747.64	

©COPYRIGHT 2004 WBRC

Jun 10, 2004 - 12:36pm
H:\Projects 2004\04084_Bangor Savings Bank - Structural\10 Project Development\18 Drawings\drawings\SF101-04084.dwg\9999
2004 12:36:28 PM