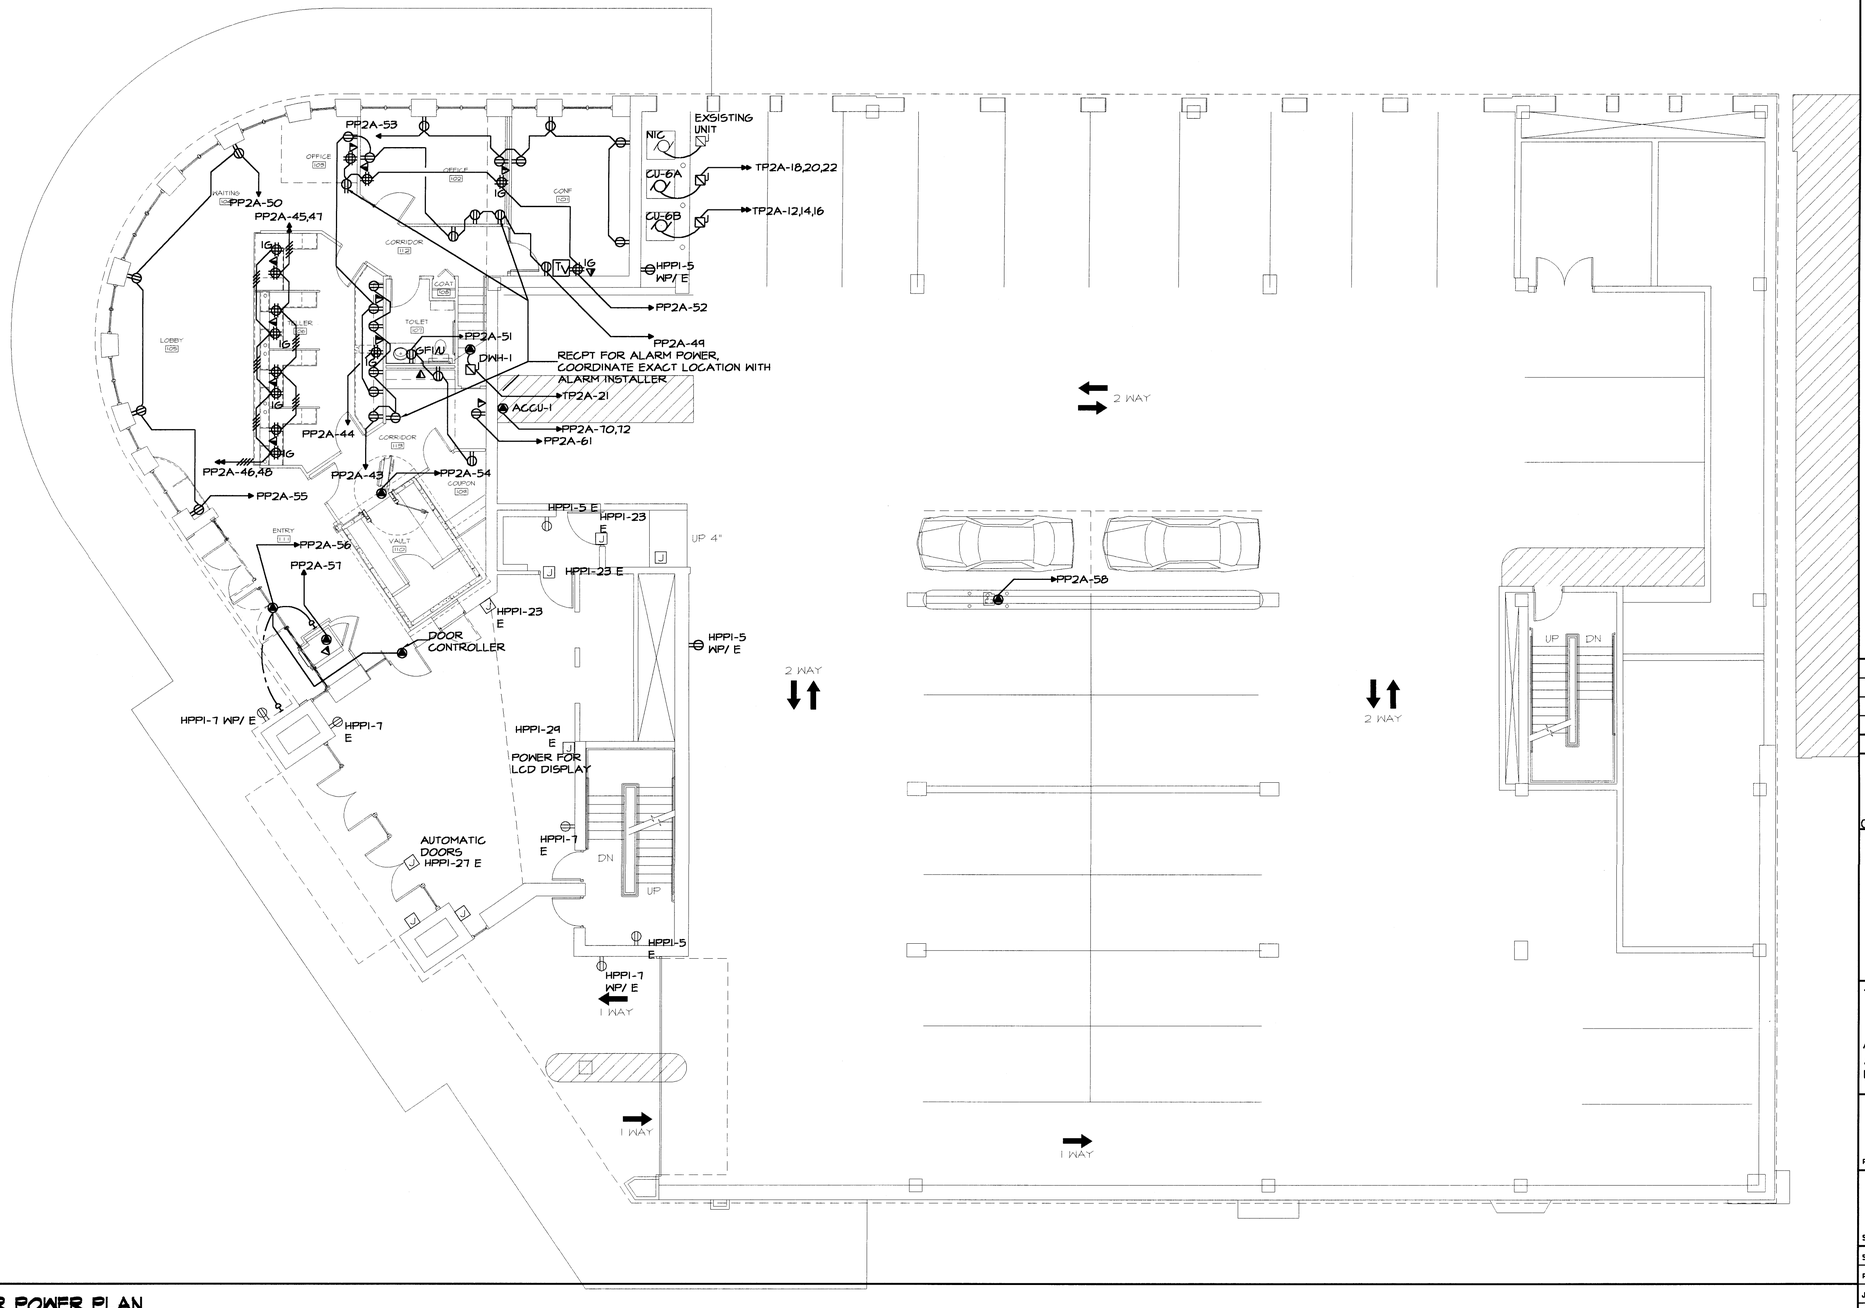

A1	FIRST FLOOR POWER PLAN
1/8" = 1'-0"	--

REV.	DESCRIPTION	DATE
0	-- --	--

ISSUED FOR CONSTRUCTION
06-11-04

CURRENT ISSUE STATUS:

6/11/04

WBRC
ARCHITECTS • ENGINEERS
44 Central Street
Bangor, Maine 04401
tel.: (207) 947-4511
fax: (207) 947-4628

BANGOR SAVINGS BANK
FORE STREET

PROJECT: PORTLAND, MAINE

FIRST FLOOR
POWER PLAN

SHEET TITLE:

SCALE:	AS NOTED	DATE:	--
PROJECT MANAGER:	MLC	GRAPHIC SCALE:	0" 1"
JOB CAP/DRAWN:	PEB		
A/E OF RECORD:	RLR	SHEET No.	
WBRC CAD FILE:	2747.69-EP101		EP101
PROJECT No.	2747.69		

© COPYRIGHT 1999 WBRC

Jun 11, 2004 - 7:48am
I:\2701-2800\2747 Bangor Savings Bank Jobs\274769 BSB Portland, Fore St\dwgs\274769-EP101.dwg phil.badger