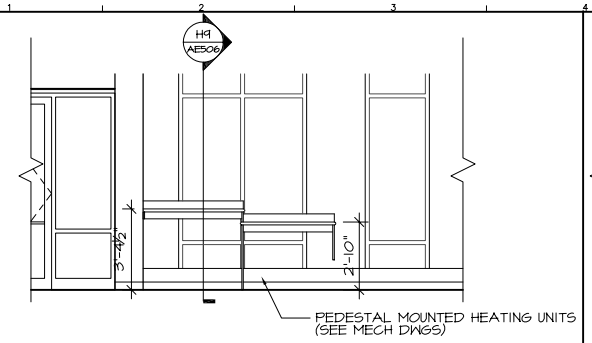

K1	LOBBY 105
1/4" = 1'-0"	--

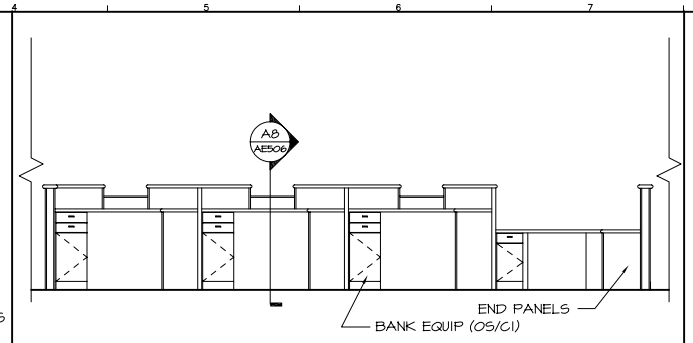

K4	TELLER 106
1/4" = 1'-0"	--

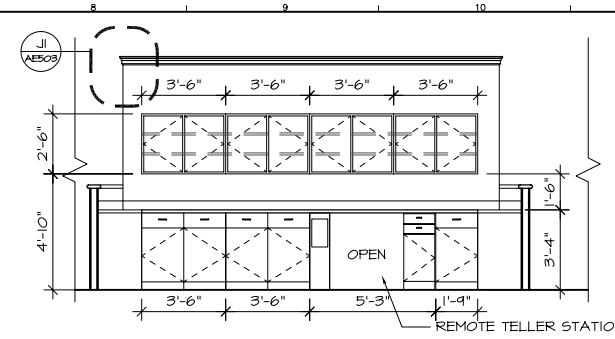

K8	TELLER 106
1/4" = 1'-0"	--

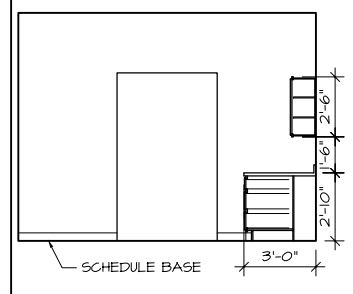

K11	COPY/FAX 233
1/4" = 1'-0"	--

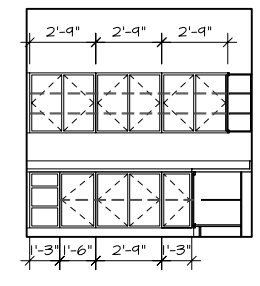

K13	COPY/FAX 233
1/4" = 1'-0"	--

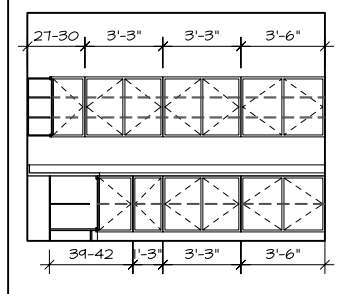

K15	COPY/FAX 233
1/4" = 1'-0"	--

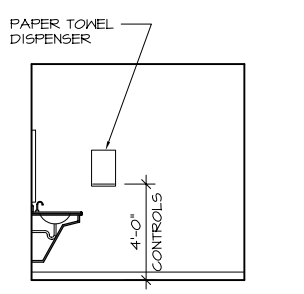

H1	TOILET 107
1/4" = 1'-0"	--

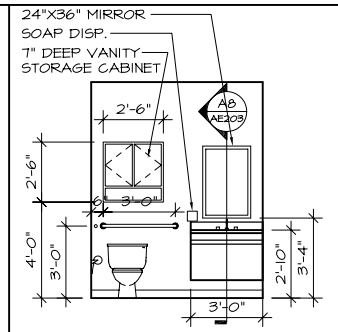

H2	TOILET 107
1/4" = 1'-0"	--

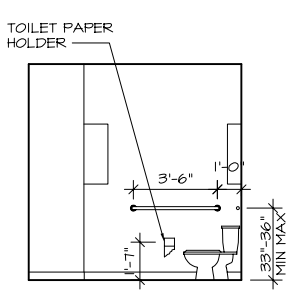

H4	TOILET 107
1/4" = 1'-0"	--

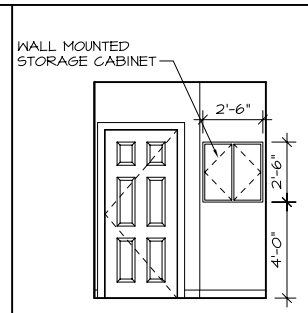

H6	TOILET 107
1/4" = 1'-0"	--

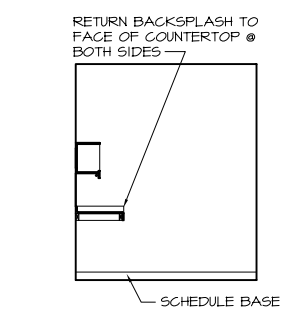

H8	COUPON 109
1/4" = 1'-0"	--

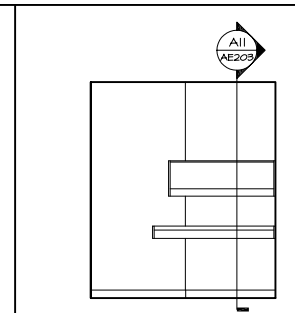

H9	COUPON 109
1/4" = 1'-0"	--

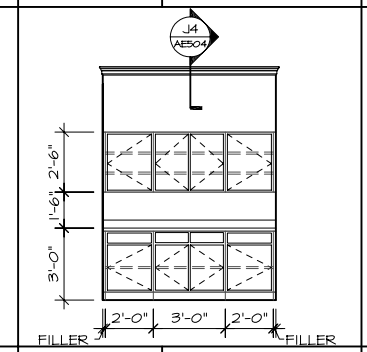

H11	CORRIDOR 113
1/4" = 1'-0"	--

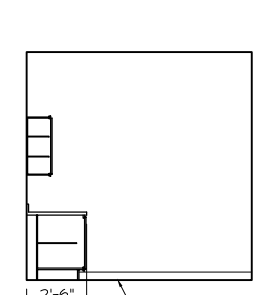

H13	COPY/FAX 233
1/4" = 1'-0"	--

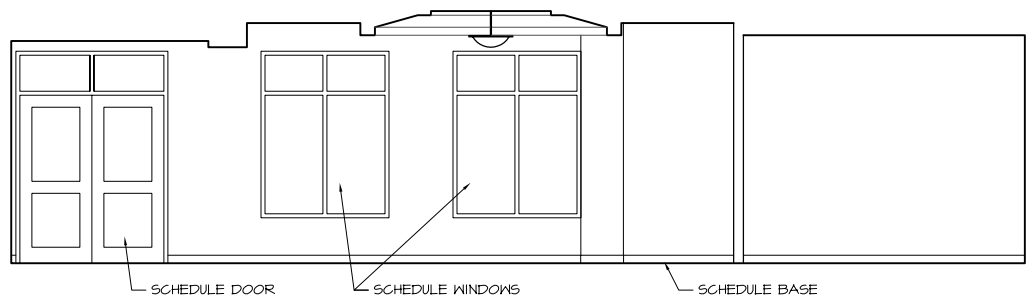

E1	OPEN OFFICE 215
1/4" = 1'-0"	--

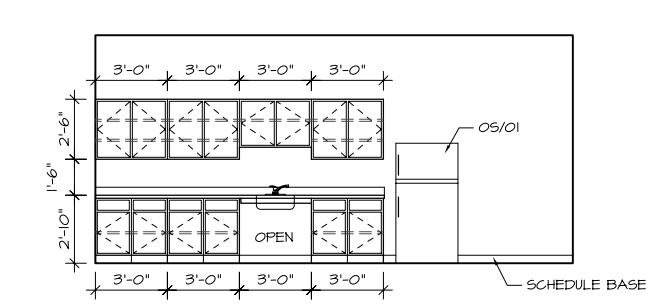

E8	LUNCH ROOM 240
1/4" = 1'-0"	--

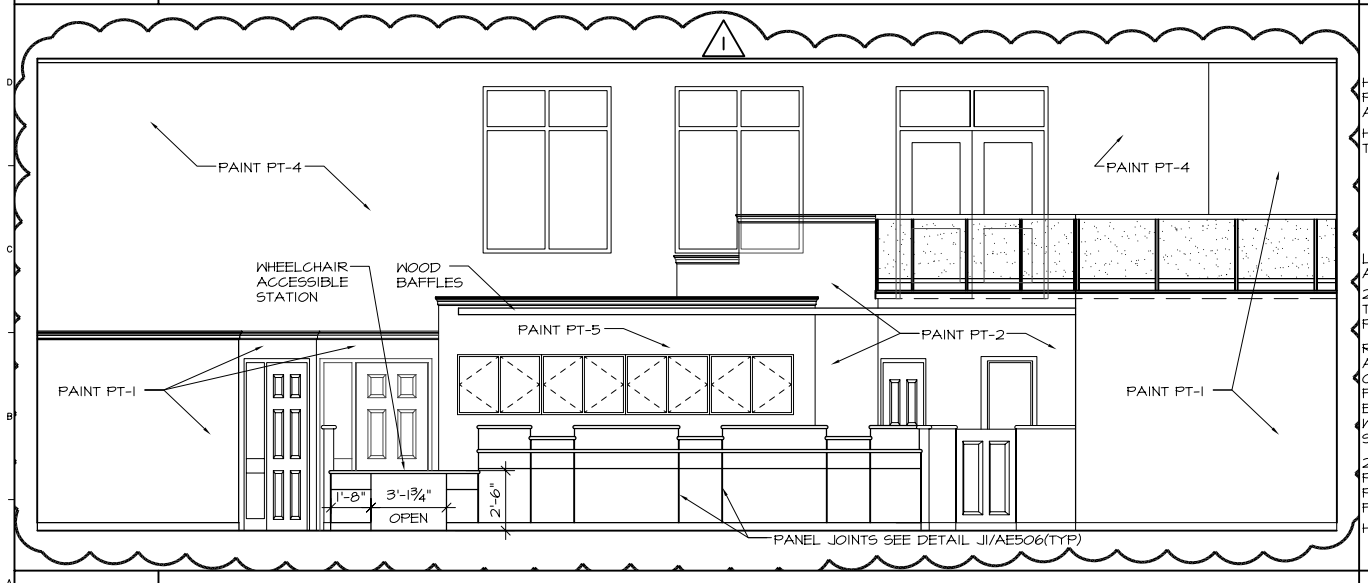

A1	LOBBY 105
1/4" = 1'-0"	--

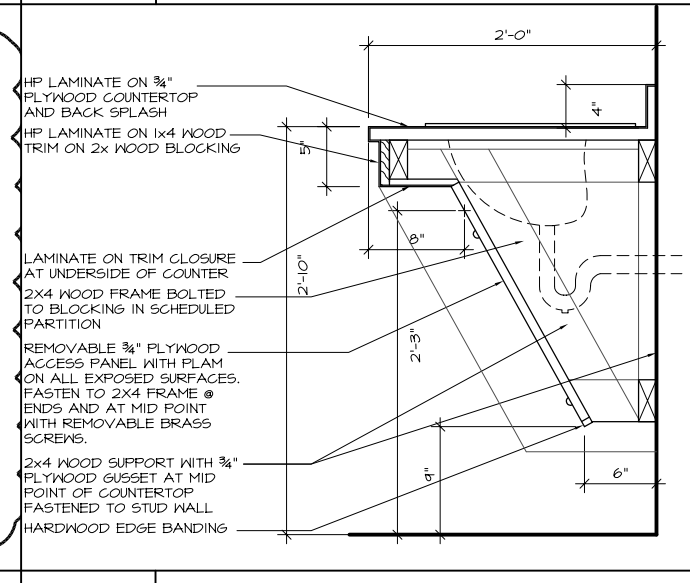

A8	SECTION THRU LAVATORY COUNTER
1 1/2" = 1'-0"	--

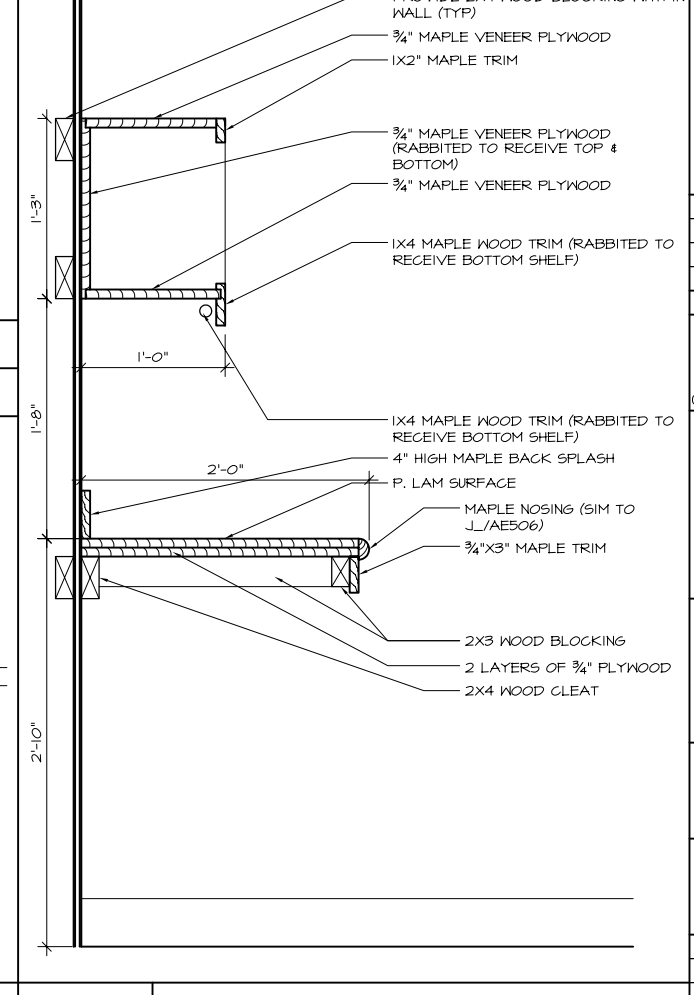

A11	SECTION THRU COUPON BOOTH COUNTER
1 1/2" = 1'-0"	--

REV.	DESCRIPTION	DATE
1	ADDENDUM 1	06/25/04
0	ISSUED FOR BID	06-11-04

ISSUED FOR CONSTRUCTION
06-11-04
CURRENT ISSUE STATUS:

WBRC
ARCHITECTS • ENGINEERS
44 Central Street tel. (207) 947-4511
Bangor, Maine 04401 fax (207) 947-4628

BANGOR SAVINGS BANK
FORE STREET
PROJECT: PORTLAND, MAINE

INTERIOR ELEVATIONS
SHEET TITLE:

SCALE:	AS NOTED	DATE:	--
PROJECT MANAGER:	MLC	GRAPHIC SCALE:	0" 1"
JOB CAP/DRAWN:	JDL		
A/E OF RECORD:	MLC	DRAWING No.	AE203
WBRC CAD @	Z4769-AE203		
PROJECT No.	2747.69		

© COPYRIGHT 1999 WBRC

Jun 25, 2004 - 11:32am
I:\2101-2800\2747 Bangor Savings Bank Jobs\2747164 BSB Portland, Fore St\dwgs\2747164-AE203.dwg jessica.lodge