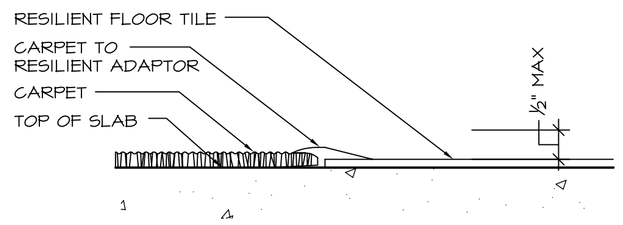

J1	TRANSITION DETAIL
6"=1'-0"	

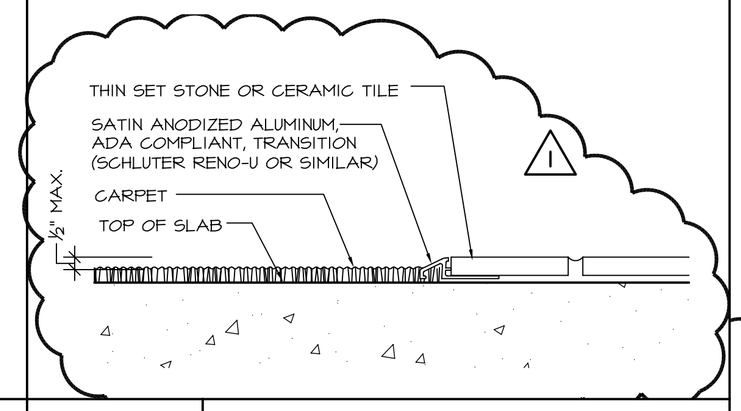

J4	TRANSITION DETAIL
6"=1'-0"	

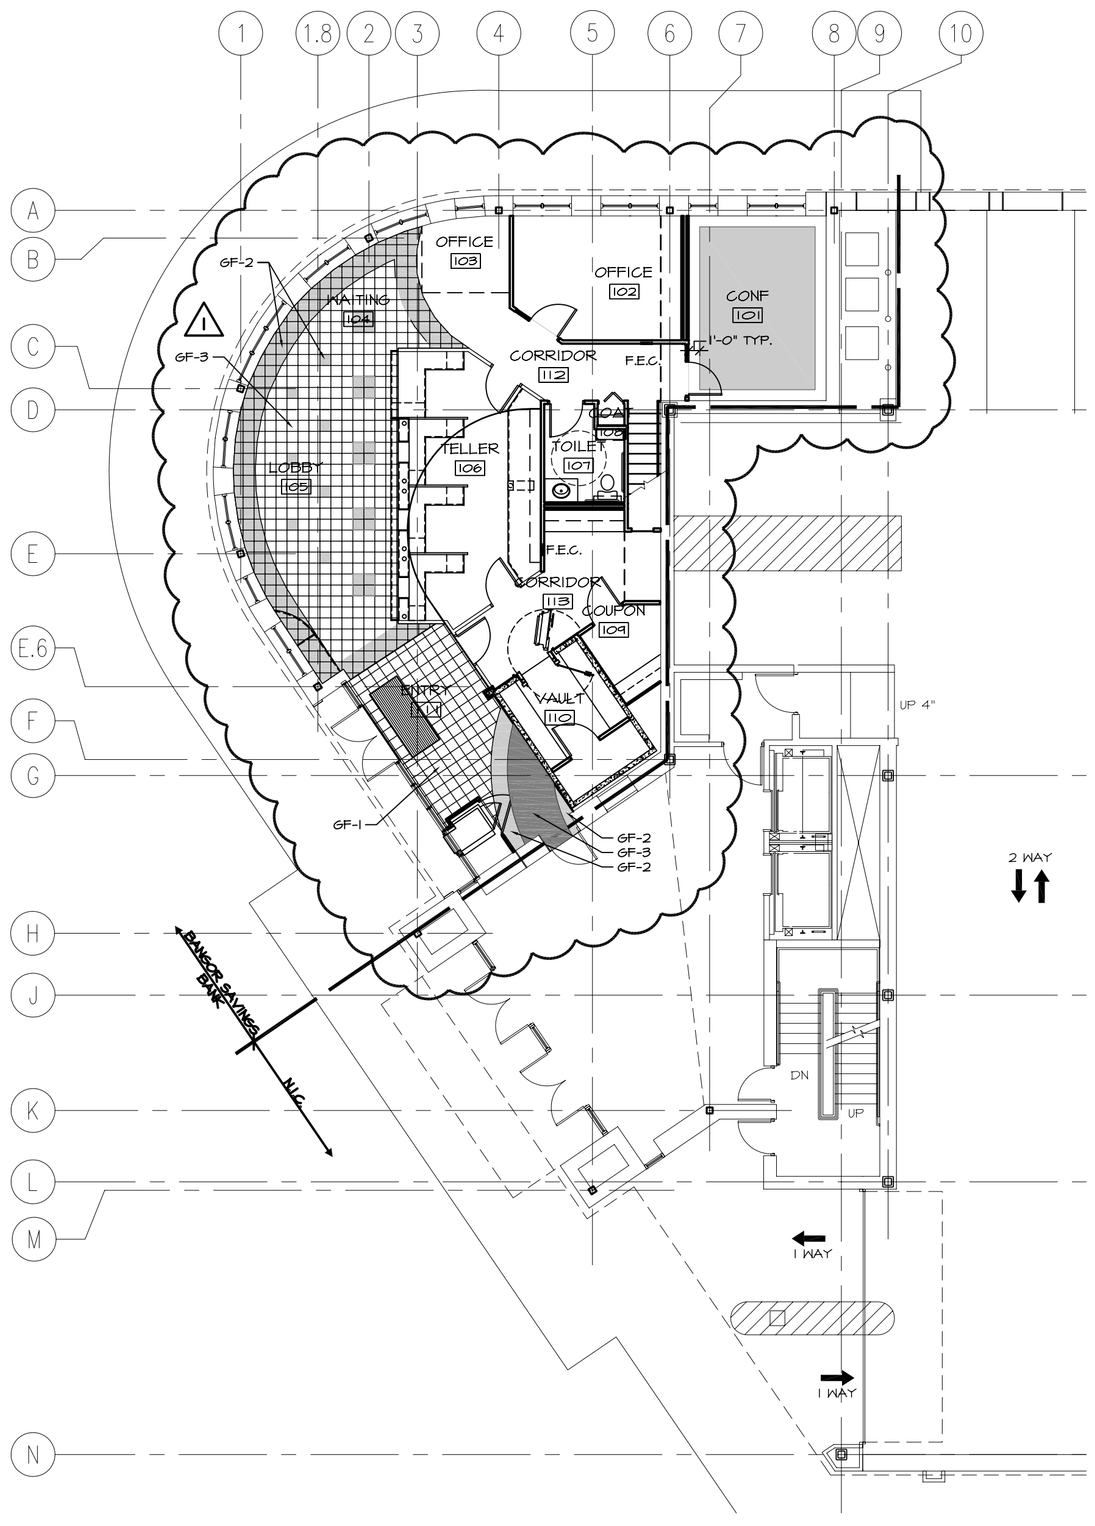

A1	FIRST FLOOR FINISH PLAN
1/8"=1'-0"	

FINISH SCHEDULE

FIRST FLOOR FINISH SCHEDULE

RM. NO.	ROOM NAME	FLOOR FIELD	FLOOR ACCENT 1	FLOOR ACCENT 2	BASE	WALLS NORTH	WALLS EAST	WALLS SOUTH	WALLS WEST	MILLWORK CABINET	MILLWORK COUNTERTOP	OTHER	REMARKS
101	CONF	CPT-3	CPT-1	--	CPT-3	PT-4	PT-4	PT-5	PT-4	--	--	--	--
102	OFFICE	CPT-2	--	--	CPT-2	PT-2	PT-2	PT-3	PT-2	--	--	--	--
103	OFFICE	CPT-1	--	--	WB-1	PT-1	PT-1	PT-1	PT-1	--	--	--	--
104	WAITING	GF-3	GF-2	--	WB-1	PT-1	PT-1	PT-1	PT-1	--	--	--	--
105	LOBBY	GF-3	GF-2	--	WB-1	PT-1	PT-1	PT-1	PT-1	--	--	--	--
106	TELLER	CPT-1	--	--	WB-1	PT-5	PT-5	PT-5	PT-5	--	--	--	--
107	TOILET	SV-1	--	--	CT-2	PT-1	PT-1	PT-1	PT-1	--	--	--	--
108	COAT	CPT-1	--	--	VB-1	PT-1	PT-1	PT-1	PT-1	--	--	--	--
109	COUPON	CPT-1	--	--	CPT-1	PT-2	PT-3	PT-2	PT-2	--	--	--	--
110	VAULT	CPT-1	--	--	VB-1	PT-1	PT-1	PT-1	PT-1	--	--	--	--
111	ENTRY	GF-1	GF-2	GF-3	WB-1	PT-1	PT-1	PT-1	PT-1	--	--	--	--
112	CORRIDOR	CPT-1	--	--	WB-1	PT-1	PT-1	PT-1	PT-1	--	--	--	--
113	CORRIDOR	CPT-1	--	--	WB-1	PT-2	PT-2	PT-2	PT-2	--	--	--	--

SECOND FLOOR FINISH SCHEDULE

RM. NO.	ROOM NAME	FLOOR FIELD	FLOOR ACCENT 1	FLOOR ACCENT 2	BASE	WALLS NORTH	WALLS EAST	WALLS SOUTH	WALLS WEST	MILLWORK CABINET	MILLWORK COUNTERTOP	OTHER	REMARKS
000	STAIR	--										--	NIC
000	STAIR	--										--	NIC
000	STAIR	--										--	--
201	LOBBY BELOW	--										--	--
204	M. T.L.T.	--										--	NIC
206	M. T.L.T.	--										--	NIC
207	MAIN ELEC RM	--										--	NIC
208	JAN.	--										--	NIC
211	MECH. RM	--										--	NIC
212	CORRIDOR	CPT-1	--	--	WB-1	PT-1	PT-1	PT-1	PT-1	--	--	--	--
213	RECEPTION	CPT-1	--	--	WB-1	PT-1	PT-5	PT-1	PT-1	--	--	--	--
214	WAITING	CPT-1	CPT-3	--	WB-2	PT-1	PT-1	PT-1	PT-1	--	--	--	--
215	OPEN OFFICE	CPT-1	CPT-3	--	CPT-1	PT-1	PT-1	PT-1	PT-1	--	--	--	--
216	OFFICE	CPT-2	--	--	CPT-2	PT-2	PT-3	PT-2	PT-2	--	--	--	--
217	CONFERENCE	CPT-1	CPT-3	--	WB-1	PT-4	PT-5	PT-4	PT-4	--	--	--	--
218	OFFICE	CPT-2	--	--	CPT-2	PT-2	PT-2	PT-2	PT-3	--	--	--	--
219	OFFICE	CPT-2	--	--	CPT-2	PT-4	PT-5	PT-4	PT-4	--	--	--	--
220	OFFICE	CPT-2	--	--	CPT-2	PT-2	PT-2	PT-2	PT-3	--	--	--	--
221	OFFICE	CPT-2	--	--	CPT-2	PT-4	PT-5	PT-4	PT-4	--	--	--	--
222	OFFICE	CPT-2	--	--	CPT-2	PT-2	PT-2	PT-2	PT-3	--	--	--	--
223	CONFERENCE	CPT-1	CPT-3	--	WB-1	PT-4	PT-4	PT-4	PT-5	--	--	--	--
224	OFFICE	CPT-2	--	--	CPT-2	PT-2	PT-2	PT-2	PT-3	--	--	--	--
225	OFFICE	CPT-2	--	--	CPT-2	PT-4	PT-5	PT-4	PT-4	--	--	--	--
226	OFFICE	CPT-2	--	--	CPT-2	PT-2	PT-2	PT-2	PT-3	--	--	--	--
227	OFFICE	CPT-2	--	--	CPT-2	PT-4	PT-5	PT-4	PT-4	--	--	--	--
228	OFFICE	CPT-2	--	--	CPT-2	PT-2	PT-2	PT-2	PT-3	--	--	--	--
229	OFFICE	CPT-2	--	--	CPT-2	PT-4	PT-5	PT-4	PT-4	--	--	--	--
230	OFFICE	CPT-2	--	--	CPT-2	PT-2	PT-2	PT-2	PT-3	--	--	--	--
231	OFFICE	CPT-2	--	--	CPT-2	PT-4	PT-5	PT-4	PT-4	--	--	--	--
232	OPEN OFFICE	CPT-1	CPT-3	--	CPT-1	PT-1	PT-1	PT-1	PT-1	--	--	--	--
233	COPY/FAX	CPT-1	--	--	WB-1	PT-1	PT-1	PT-1	PT-1	--	--	--	--
234	HVAC	VCT-1	--	--	MV-1	PT-1	PT-1	PT-1	PT-1	--	--	--	--
235	STOR.	VCT-1	--	--	VB-1	PT-1	PT-1	PT-1	PT-1	--	--	--	--
236	CORR.			--	WB-1	PT-1	PT-1	PT-1	PT-1	--	--	--	--
237	FILES	VCT-1	--	--	VB-1	PT-1	PT-1	PT-1	PT-1	--	--	--	--
238	COMPUTER	VCT-1	--	--	VB-1	PT-1	PT-1	PT-1	PT-1	--	--	--	--
239	STOR.	VCT-1	--	--	VB-1	PT-1	PT-1	PT-1	PT-1	--	--	--	--
240	LUNCH ROOM	VCT-1	VCT-2	--	VB-1	PT-1	PT-1	PT-1	PT-1	--	--	--	--

FINISH LEGEND

	NO.	MATERIAL	MANUFACTURER	MFR. NUMBER/STYLE	COLOR	REMARKS/LOCATION
WALL FINISHES	PT-1	PAINT	BENJAMIN MOORE		TIMID WHITE OC-39	
	PT-2	PAINT	BENJAMIN MOORE		DURANGO DUST 2165-60	
	PT-3	PAINT	BENJAMIN MOORE		PEARL HARBOR 2165-50	
	PT-4	PAINT	BENJAMIN MOORE		GRAY LAKE 2139-70	
	PT-5	PAINT	BENJAMIN MOORE		GRAY CASHMERE 2138-60	
	PT-6	PAINT	BENJAMIN MOORE		MISTED GREEN 2138-50	ALL PAINTED HM DOOR FRAMES
	PT-7	PAINT	BENJAMIN MOORE		BLACK 2132-10	AS NOTED ON DRAWINGS
	WD-2	WOOD PANELING			SOLID MAPLE	TO RECEIVE A CHERRY STAIN
	WD-3	WOOD TRIM			SOLID MAPLE	TO RECEIVE A CHERRY STAIN
BASE	VB-1	VINYL	JOHNSONITE	WALL BASE 1/8"	11 CANVAS	
	WB-1	WOOD			SOLID MAPLE	TO RECEIVE A CHERRY STAIN
	CT-1	CERAMIC TILE				
FLOOR COVERING	CPT-1	CARPET	J&J / INVISION	WIND-(9502)	W017-OZONE	
	CPT-2	CARPET	J&J / INVISION	WIND-9502	W027-STORM	
	CPT-3	CARPET	J&J / INVISION	FLOORED-9143	905 STAGGARED	
	GF-1	GRANITE TILE	DALTILE	NATURAL STONE-GRANITE COLLECTION	SANTA CECILIA YELLOW G287	
	GF-2	GRANITE TILE	DALTILE	NATURAL STONE-GRANITE COLLECTION	TROPICAL BROWN G294	
	GF-3	GRANITE TILE	DALTILE	NATURAL STONE-GRANITE COLLECTION	MADURAI GOLD G317	
	SV-1	SHEET VINYL			TO BE SELECTED BY	SEE SPEC.
	VCT-1	VINYL COMPOSITION TILE			ARCHITECT BY FULL	SEE SPEC.
	VCT-2	VINYL COMPOSITION TILE			RANGE OF COLOR	SEE SPEC.
CEILING	ACT-1	2X2 ACC. TILE	ARMSTRONG	ARMSTRONG	GRANITE	
	ACT-2					
	WD-4	WOOD GRILLE	WOOD CEILINGS	GRILLE 200 OCEAN SERIES	3 MEMBERS PER/LF 3 ¼" MEMBER DEPTH	
	VN-1	VENEER		PLYWOOD	CHERRY	
	PL-1	PLASTIC LAMINATE	NEVAMAR	EA200T	EARTHSTONE TEXTURED	
	PL-2	PLASTIC LAMINATE	NEVAMAR	WM825BT	BEIGE RENAISSANCE TEXTURED	

FINISH LEGEND NOTES

1. SHADED GRAPHIC APPLIES TO ROOMS W/ PATTERN ONLY. SEE FINISH SCHEDULE FOR FINISH IN ROOMS WITHOUT SHADING.

FIELD ACCENT ACCENT 2 ACCENT 3

PATTERN DESIGNATION FOR CARPET PRODUCTS

PATTERN DESIGNATION FOR TILE PRODUCTS

CORNER GUARD.

GENERAL FINISH NOTES

1. REFER TO ARCHITECTURAL ABBREVIATIONS ON SHEET G1002 FOR ALL ABBREVIATIONS SHOWN.

2. REFER TO SPECIFICATION FOR PRODUCT INFORMATION.

3. REFER TO REFLECTED CEILING PLANS ON SHEETS AE103-AE104 FOR MORE INFORMATION.

4. REFER TO SHEET AE601 FOR ALL DOOR AND FRAME PAINT INFORMATION.

5. WALL, FLOOR, AND BASE FINISH TRANSITIONS ARE TO OCCUR ON INSIDE CORNERS ONLY. VERIFY QUESTIONABLE FIELD CONDITIONS WITH ARCHITECT.

6. REFER TO TRANSITION DETAILS. INSTALL NEW TRANSITION STRIPS WHERE NEW FLOORING MATERIAL ABUTS A DISSIMILAR FLOORING MATERIAL.

7. FLOORING CONTRACTOR TO VERIFY LOCATION AND STYLE OF FLOORING TRANSITION STRIPS BEFORE INSTALLATION.

8. CENTERLINE OF ALL FLOORING TRANSITIONS BETWEEN ROOMS TO OCCUR AT CENTERLINE OF DOOR FRAMES, U.N.O.

10. PAINT ALL NEW EXPOSED METAL STAIR SURFACES (TO BE SELECTED BY ARCHITECT)

11. ALL SOFFITS ARE TO BE PAINTED PT-1

12. STAIR TO RECEIVE CPT-1

A7	FINISH SCHEDULE, LEGEND, AND NOTES
NTS	

REV.	DESCRIPTION	DATE
1	ADDENDUM 1	06/25/04
0	ISSUED FOR BID	06-11-04

ISSUED FOR CONSTRUCTION
06-11-04

CURRENT ISSUE STATUS:

PROJECT NORTH

WBRC ARCHITECTS • ENGINEERS
44 Central Street tel. (207) 947-4511
Bangor, Maine 04401 fax (207) 947-4628

BANGOR SAVINGS BANK
FORE STREET

PROJECT: PORTLAND, MAINE

FIRST FLOOR FINISH PLAN AND SCHEDULES

SHEET TITLE:

SCALE:	AS NOTED
PROJECT MANAGER:	DCM
JOB CAP/DRAWN:	DES
A/E OF RECORD:	MLC
WBRC CAD FILE:	4769-AF101
PROJECT No.	2747.69

DATE:

GRAPHIC SCALE: 0" 1"

SHEET No. AF101

© COPYRIGHT 1999 WBRC

Jun 25, 2004 - 1:00pm
I:\2101-2800\2747 Bangor Savings Bank Jobs\2747164 BSB Portland, Fore St\dwgs\2747164-AF101.dwg jessica.lodge