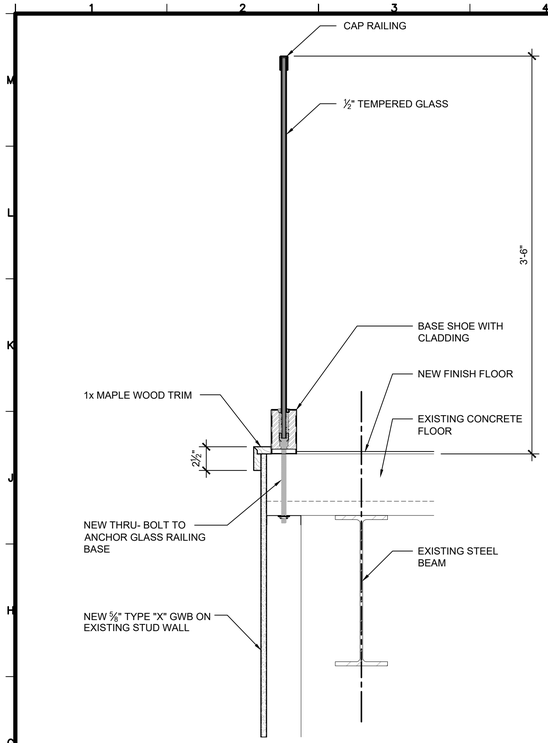

G1 SECTION THRU GUARDRAIL @ 2nd FLOOR
1 1/2" = 1'-0"

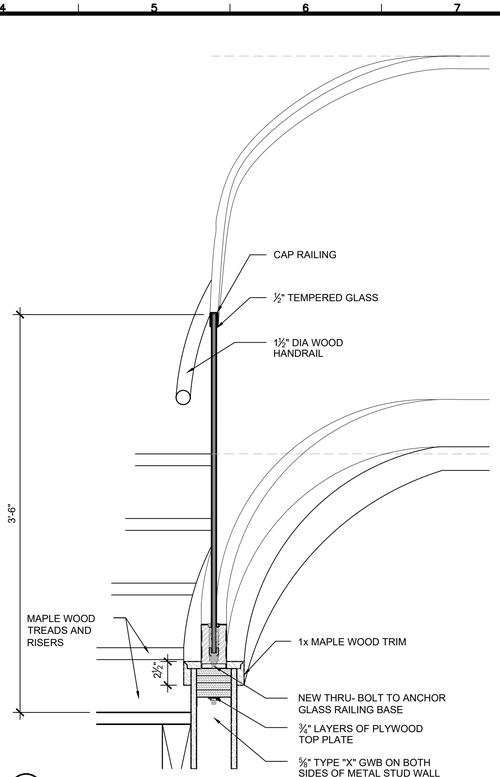

G4 SECTION THRU GUARDRAIL @ STAIRS
1 1/2" = 1'-0"

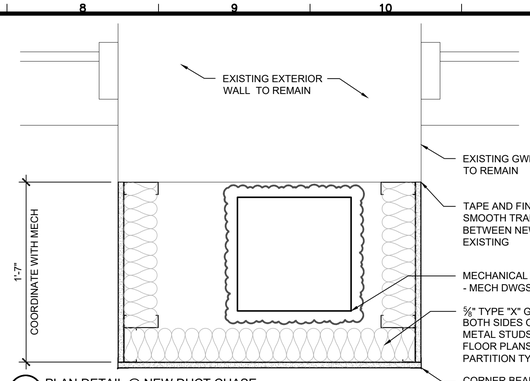

K8 PLAN DETAIL @ NEW DUCT CHASE
1 1/2" = 1'-0"

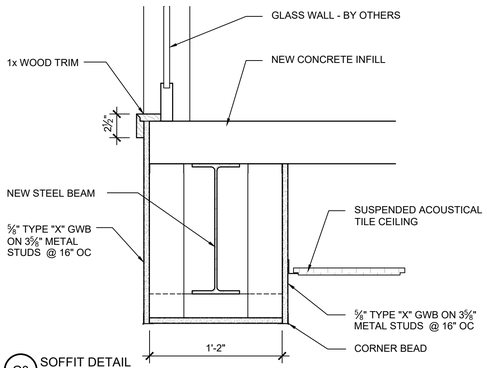

G8 SOFFIT DETAIL
1 1/2" = 1'-0"

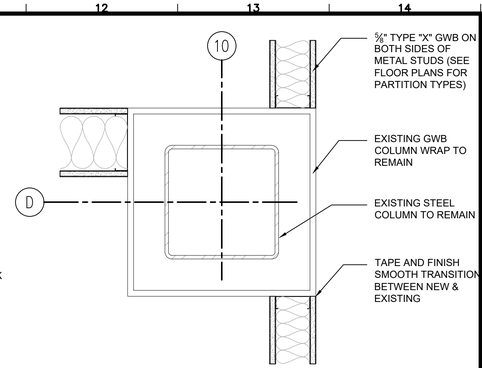

K11 PLAN DETAIL @ COLUMN
1 1/2" = 1'-0"

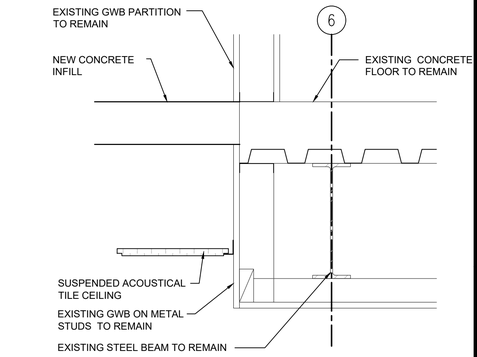

G11 SOFFIT DETAIL
1 1/2" = 1'-0"

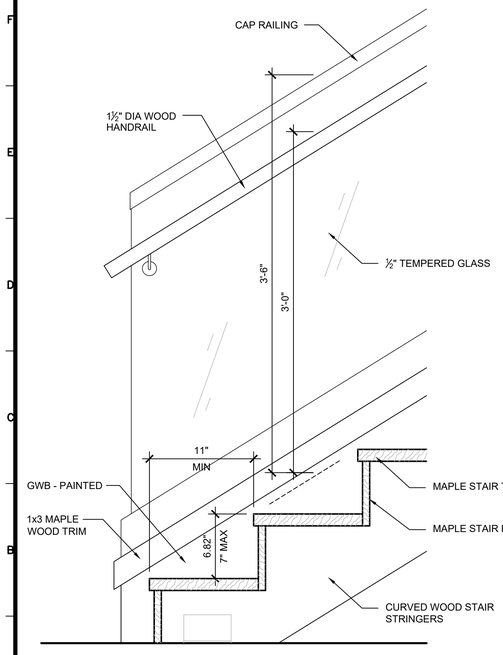

A1 STAIR DETAIL
1 1/2" = 1'-0"

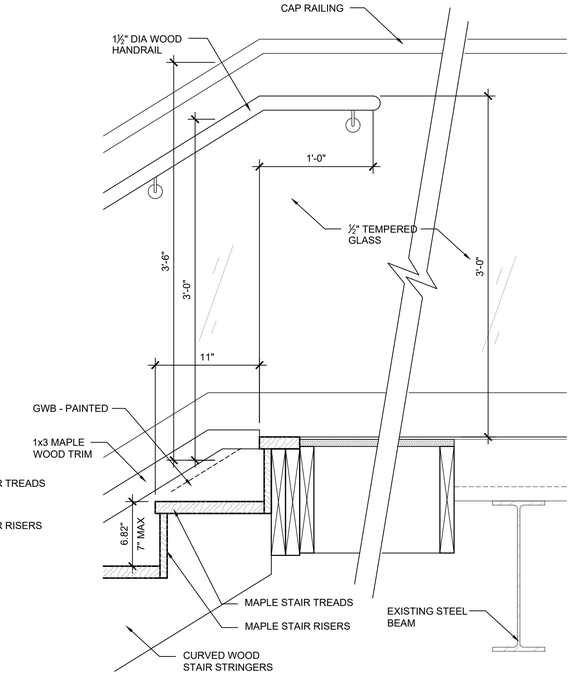

A4 STAIR DETAIL
1 1/2" = 1'-0"

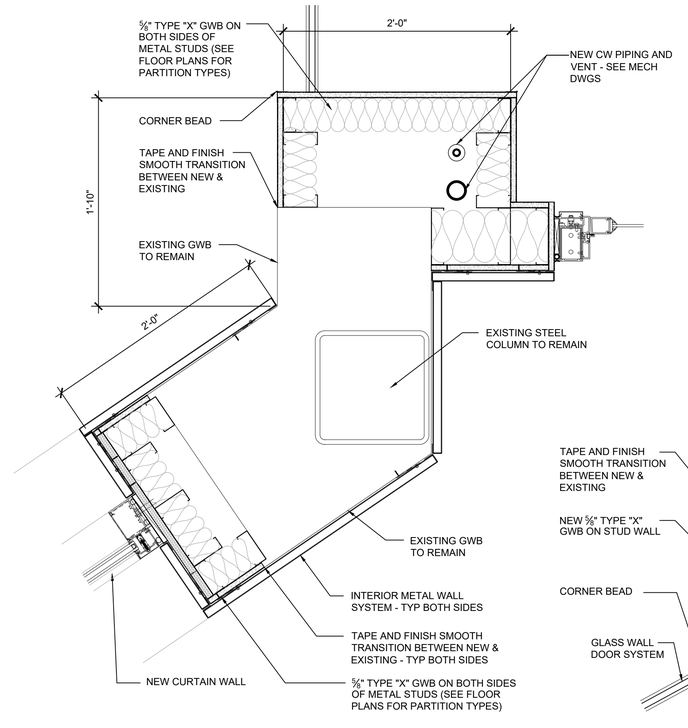

A8 PLAN DETAIL @ LOBBY WALL
1 1/2" = 1'-0"

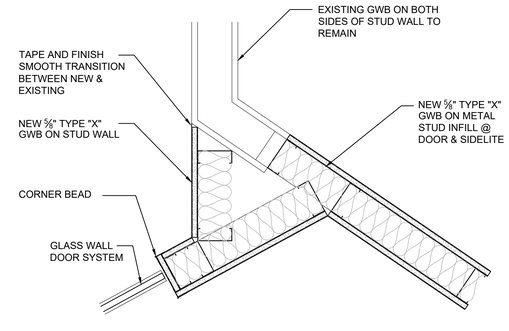

A11 PLAN DETAIL @ EXISTING DOOR
1 1/2" = 1'-0"

NO.	DATE	DESCRIPTION
0	00.00.00	----

FOR CONSTRUCTION
02.13.18

TAC Architectural Group Inc.
40 Summer St., Suite 4 Bangor, ME 04401

LICENSED ARCHITECT Daniel C. Miller No. 3617 STATE OF MAINE
02.13.18

BANGOR SAVINGS BANK - RENOVATIONS TO 280 FORE STREET
PORTLAND, MAINE

PROJECT NO:	15-014
CAD DWG FILE:	AE503 MISC DETAILS – PHASE 1.DWG
DRAWN BY:	####
CHK'D BY:	####
COPYRIGHT:	2018

SHEET TITLE
MISC DETAILS - PHASE 1

AE503