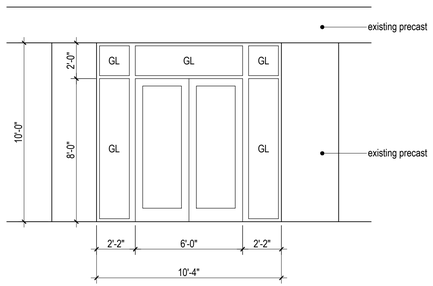

A Elevation at new exit
Scale: 1/4" = 1'-0"

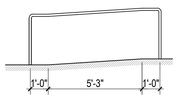

B Elevation at new exit
Scale: 1/4" = 1'-0"

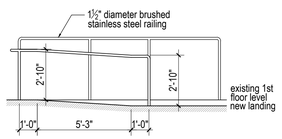

C Elevation at new exit
Scale: 1/4" = 1'-0"

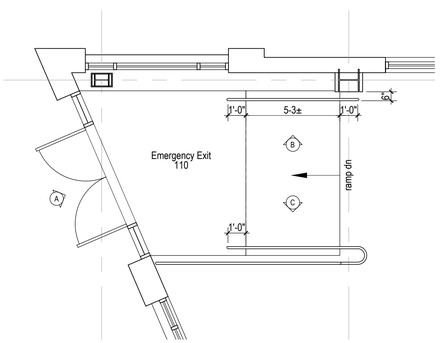

D Enlarged Plan
Scale: 1/4" = 1'-0"

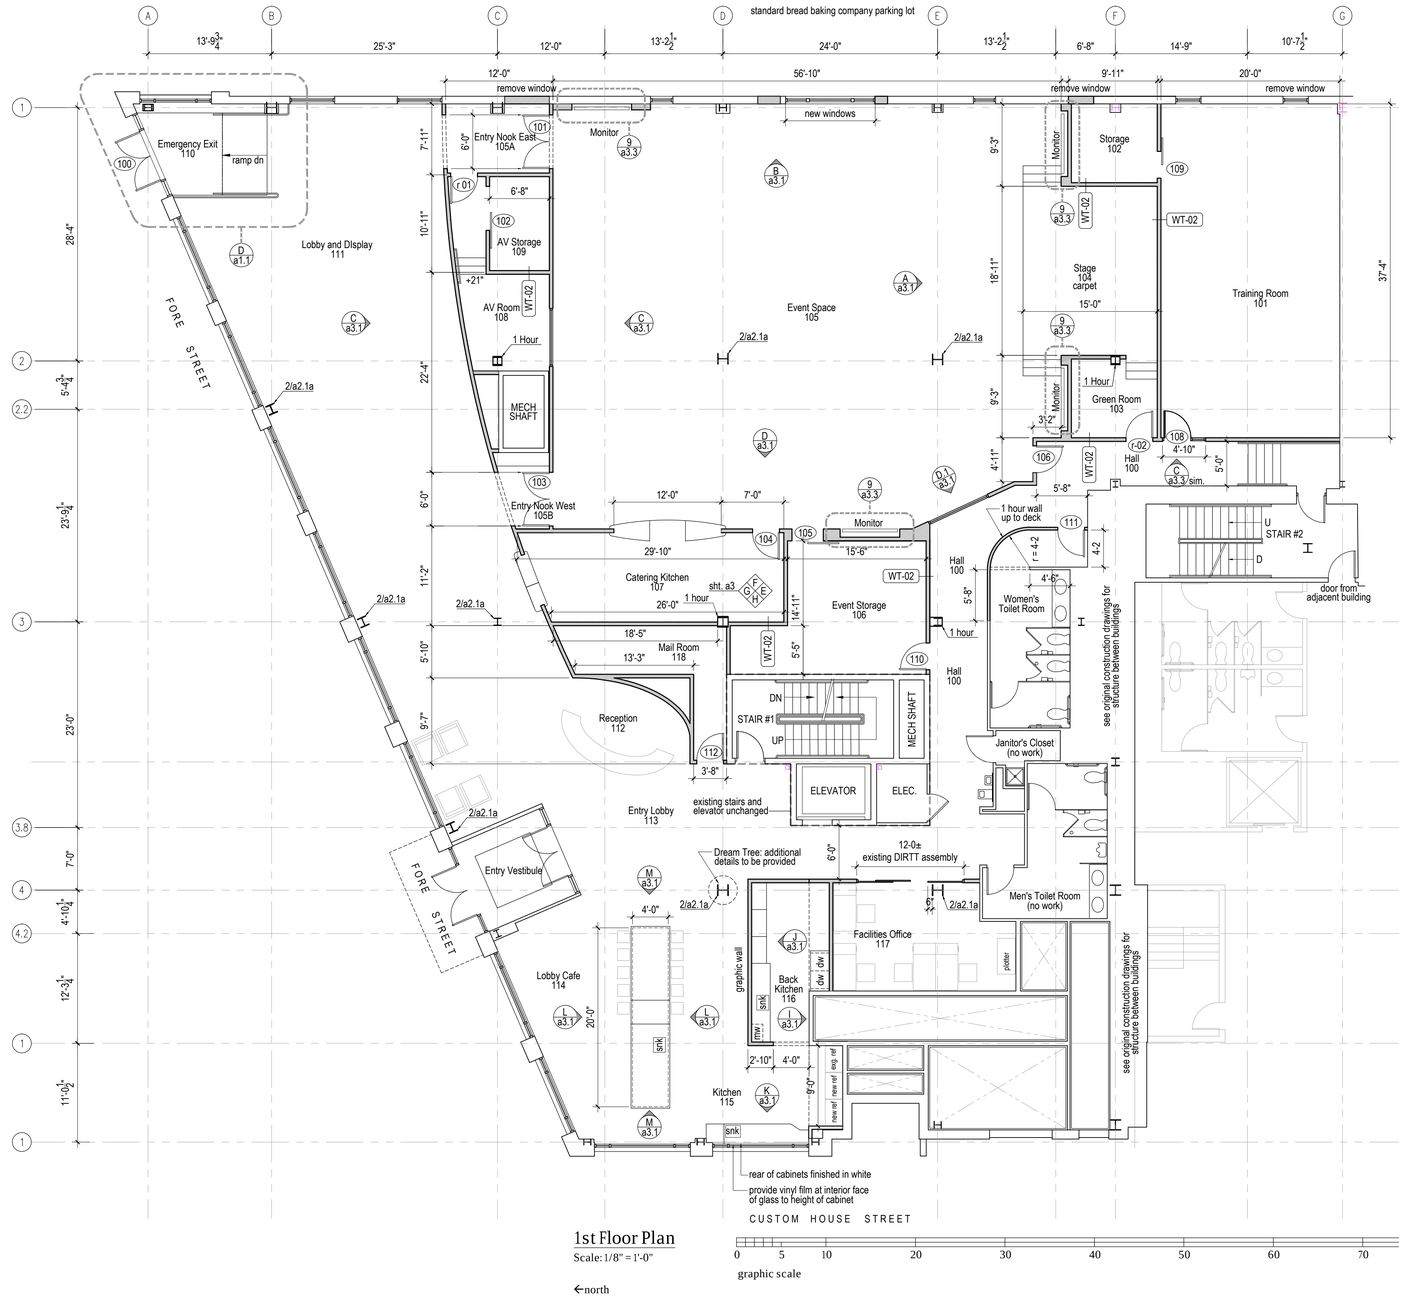

1st Floor Plan
Scale: 1/8" = 1'-0"

LICENSED ARCHITECT
JOSEF CHALAT
AR2354
STATE OF MAINE

wtf
workplace transformation facilitation

Lisa Whited
Chief Transformation Officer
207. 329. 2189 lisa@workplacetf.com

Michael Barton
Value and Constructablity Analyst
207. 939. 5432 michael@workplacetf.com

Robert Brohu
Creative Direction + Branding
207.450.5494 robert@workplacetf.com

Josef Chalat
Maine Licensed Architect
207. 318. 3234 AzimuthBlu@gmail.com

Project:

CIEE
Council on International Educational Exchange
(Custom House Square Office Building)
Renovations
Basement
1st Floor
2nd Floor
3rd Floor

300 Fore Street, Portland
Maine
CBL: 029 K00601A
Zoning District:
B3 Downtown Business Zone

Owner/Tenant: CIEE
261 Commercial Street
Portland Maine, 04101

Owner/Tenant Contact
Anthony Newton, Facilities Manager
207.632.1825

PC Construction,
Construction Manager
131 Presumpscot Street
Portland, ME 04103
Contact: Jared Ballard
207.874.2323 x106
jballard@pcconstruction.com

Date
10/8/2015
Permit: 1st floor, basement

Sheet Title

1st Floor Plan

Sheet Number

a1.1