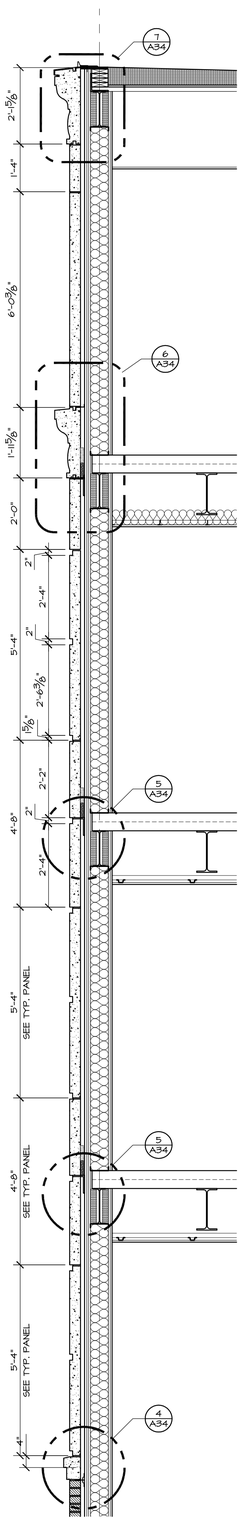

1 A34 PRECAST PANEL WALL SECTION (TYP.)
1/2" = 1'-0"

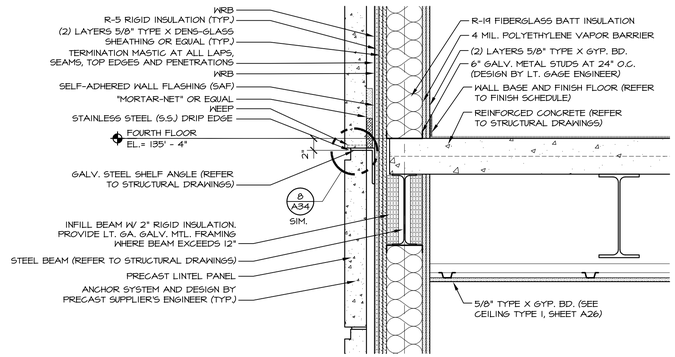

5 A34 SHELF ANGLE DETAIL (TYP.)
1" = 1'-0"

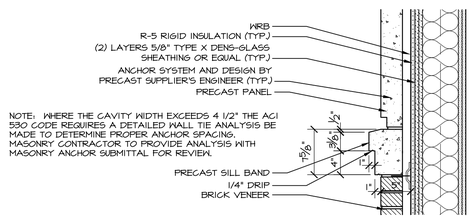

4 A34 PRECAST STRING COURSE DETAIL
1" = 1'-0"

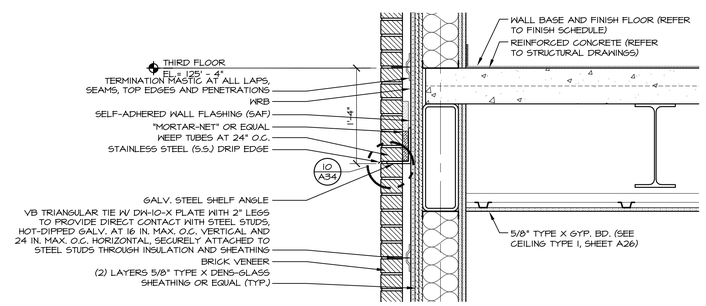

3 A34 SHELF ANGLE DETAIL
1" = 1'-0"

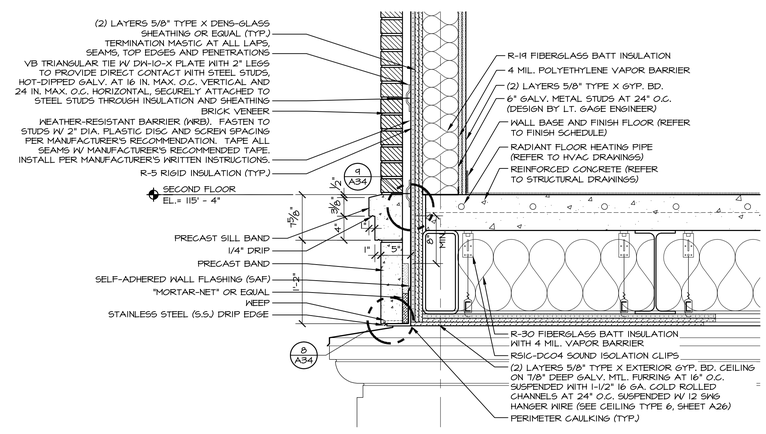

2 A34 VALET LINTEL DETAIL
1" = 1'-0"

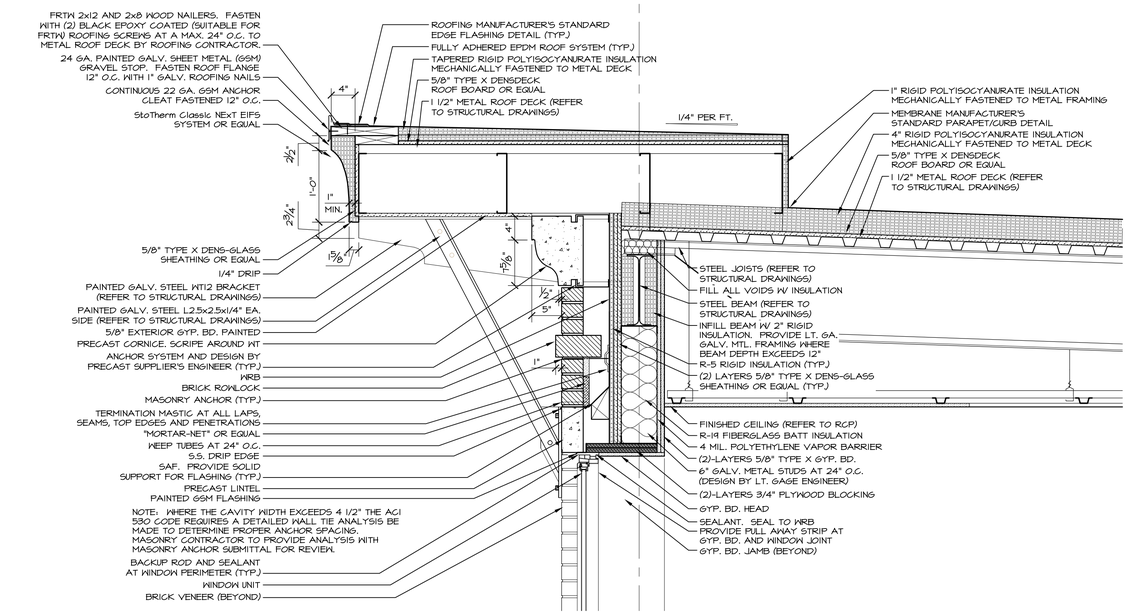

11 A34 ROOF OVERHANG AND BRACKET DETAIL (TYP.)
3" = 1'-0"

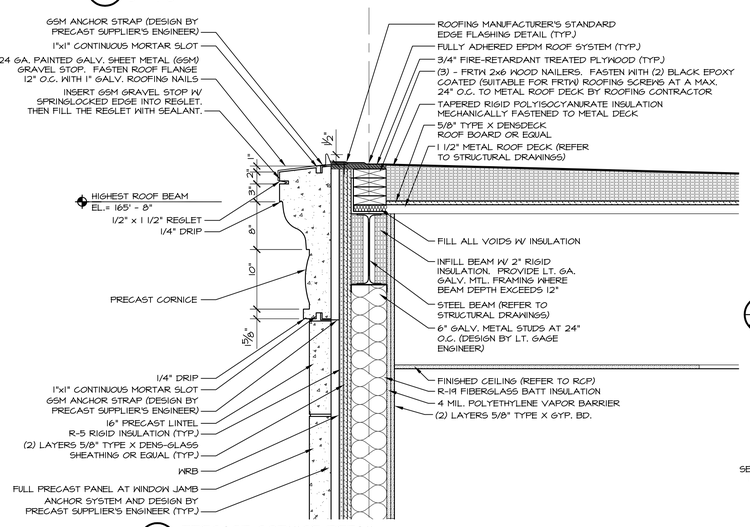

7 A34 PRECAST CORNICE DETAIL
1" = 1'-0"

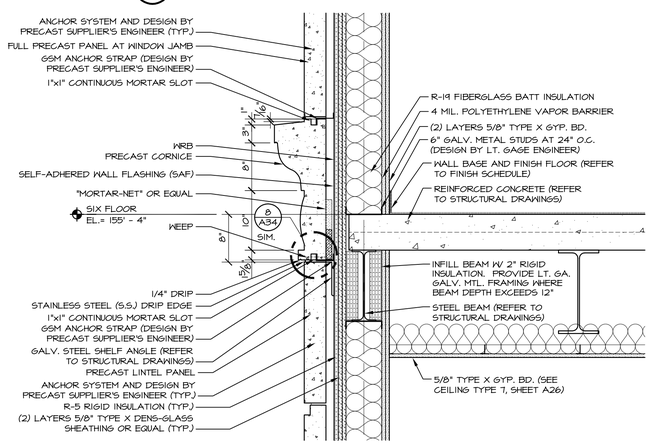

6 A34 PRECAST DRIPSTONE DETAIL
1" = 1'-0"

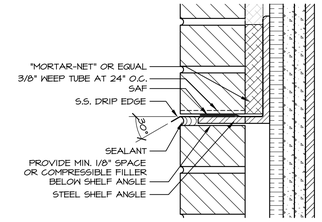

10 A34 SHELF ANGLE DETAIL (TYP.)
3" = 1'-0"

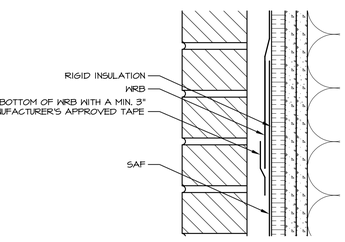

9 A34 FLASHING TERMINATION DETAIL (TYP.)
3" = 1'-0"

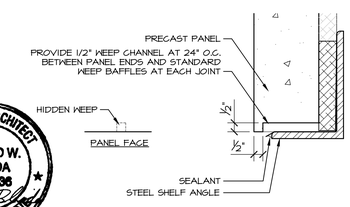

8 A34 PRECAST WEEP DETAIL AT SHELF ANGLE (TYP.)
3" = 1'-0"

LICENSED ARCHITECT
DONALD W. BLAJDA
No. 2936
STATE OF MAINE

REVISION SCHEDULE

DATE	REVISION DESCRIPTION	BY

© COPYRIGHT 2010 BY O.C.C.

COPECHEE
CONSTRUCTION CORPORATION
11 CORPORATE DRIVE, BELMONT NH 03220
PHONE (603)527-9090 FAX (603)527-9191

EXTERIOR WALL SECTION DETAILS

PROJECT:
Hotel, Restaurant, & Portside Residences
Portland ME

DATE: 08-05-10
SCALE: SEE PLAN
DRAWN BY: dwb

SHEET: A34