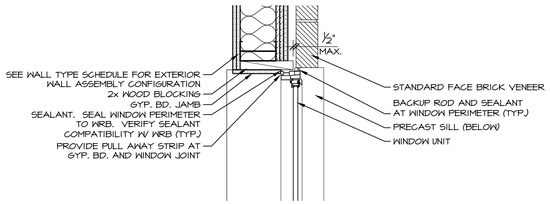

4 A36 WINDOW JAMB DETAIL (TYPICAL)
1" = 1'-0"

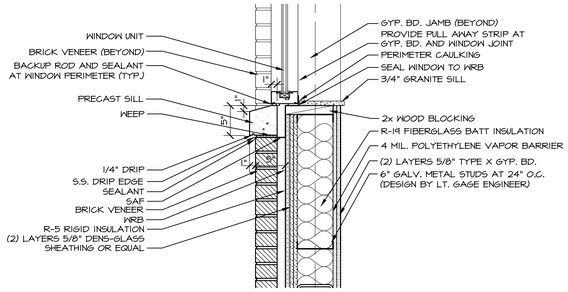

9 A36 WINDOW SILL DETAIL (TYPICAL)
1" = 1'-0"

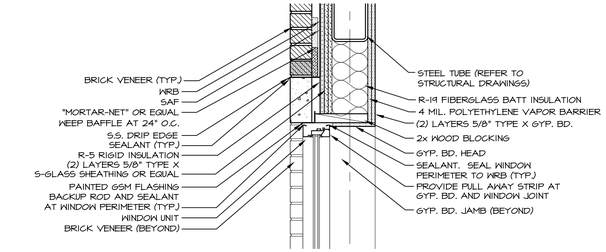

10 A36 WINDOW HEAD DETAIL (TYPICAL)
1" = 1'-0"

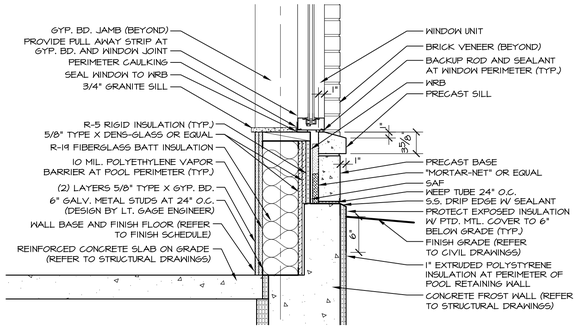

3 A36 WINDOW SILL DETAIL AT POOL
1" = 1'-0"

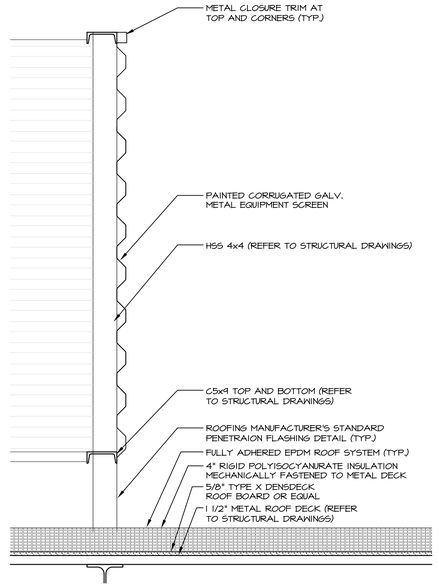

6 A36 EQUIPMENT SCREEN DETAIL
1" = 1'-0"

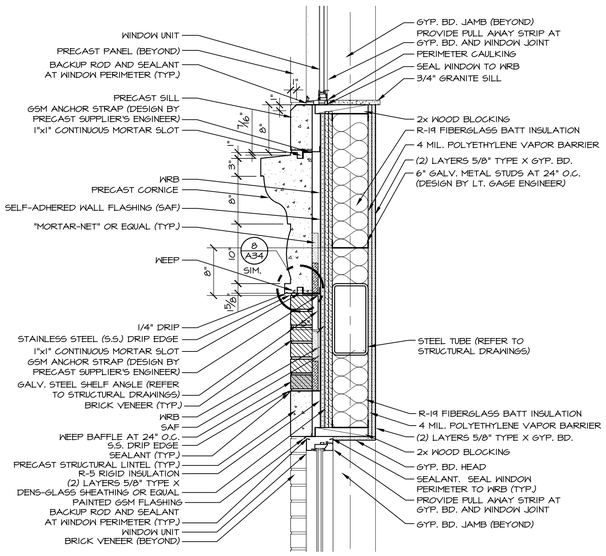

8 A36 WINDOW HEAD & STRING COURSE DETAIL
1" = 1'-0"

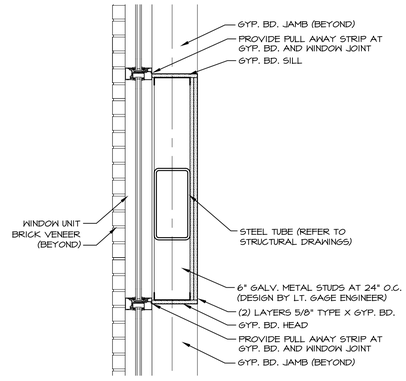

11 A36 SPANDREL PANEL DETAIL
1" = 1'-0"

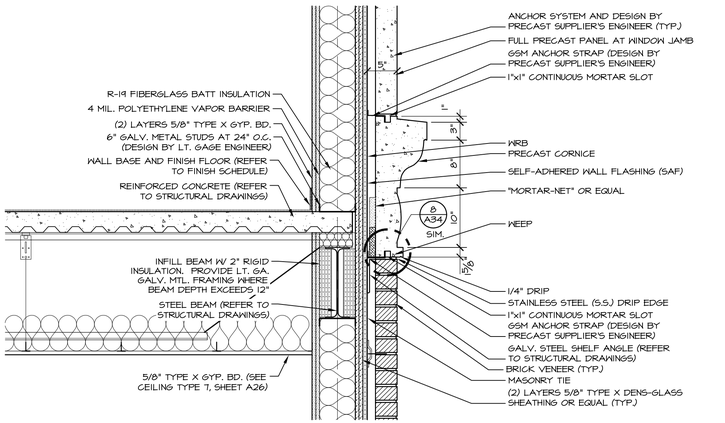

2 A36 BRICK SHELF ANGLE DETAIL AT 4TH & 5TH FLOORS
1" = 1'-0"

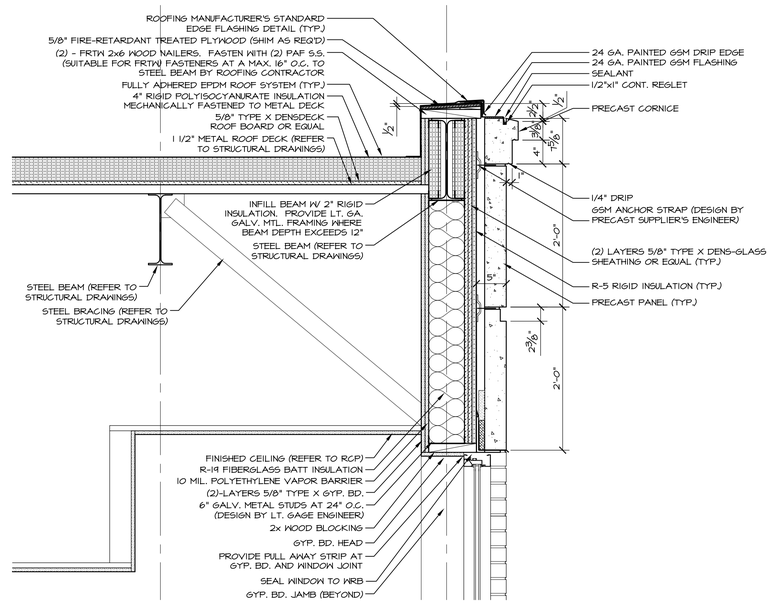

5 A36 WINDOW HEAD DETAIL AT POOL
1" = 1'-0"

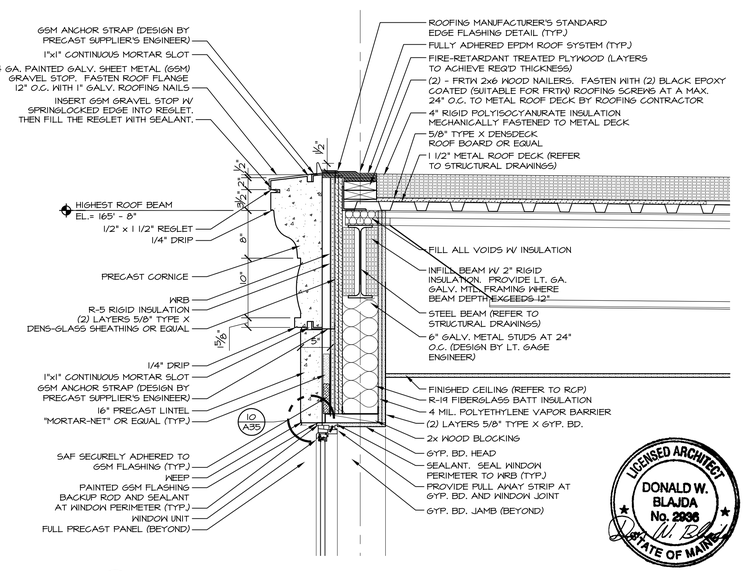

7 A36 WINDOW HEAD & CORNICE DETAIL
1" = 1'-0"

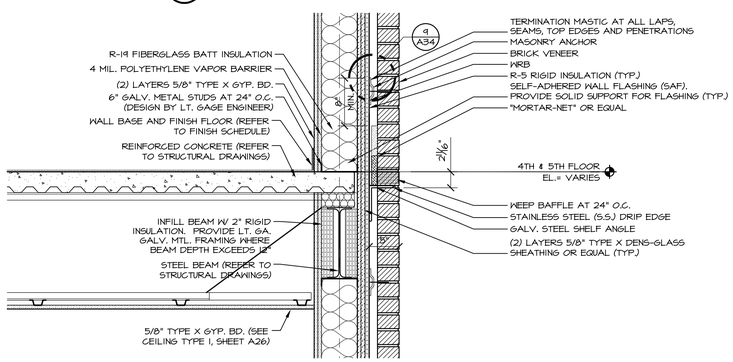

1 A36 BRICK SHELF DETAIL
1" = 1'-0"

REVISION SCHEDULE

DATE	REVISION DESCRIPTION	BY

© COPYRIGHT 2010 BY O.C.C.

OPECHEE
CONSTRUCTION CORPORATION
11 CORPORATE DRIVE, BELMONT NH 03220
PHONE (603)527-9090 FAX (603)527-9191

EXTERIOR WALL SECTION DETAIL

PROJECT:
Hotel, Restaurant, & Portside Residences
Portland ME

DATE: 08-05-10
SCALE: SEE PLAN
DRAWN BY: dwd

SHEET: A36

LICENSED ARCHITECT
DONALD W. BLAJDA
No. 2936
STATE OF MAINE