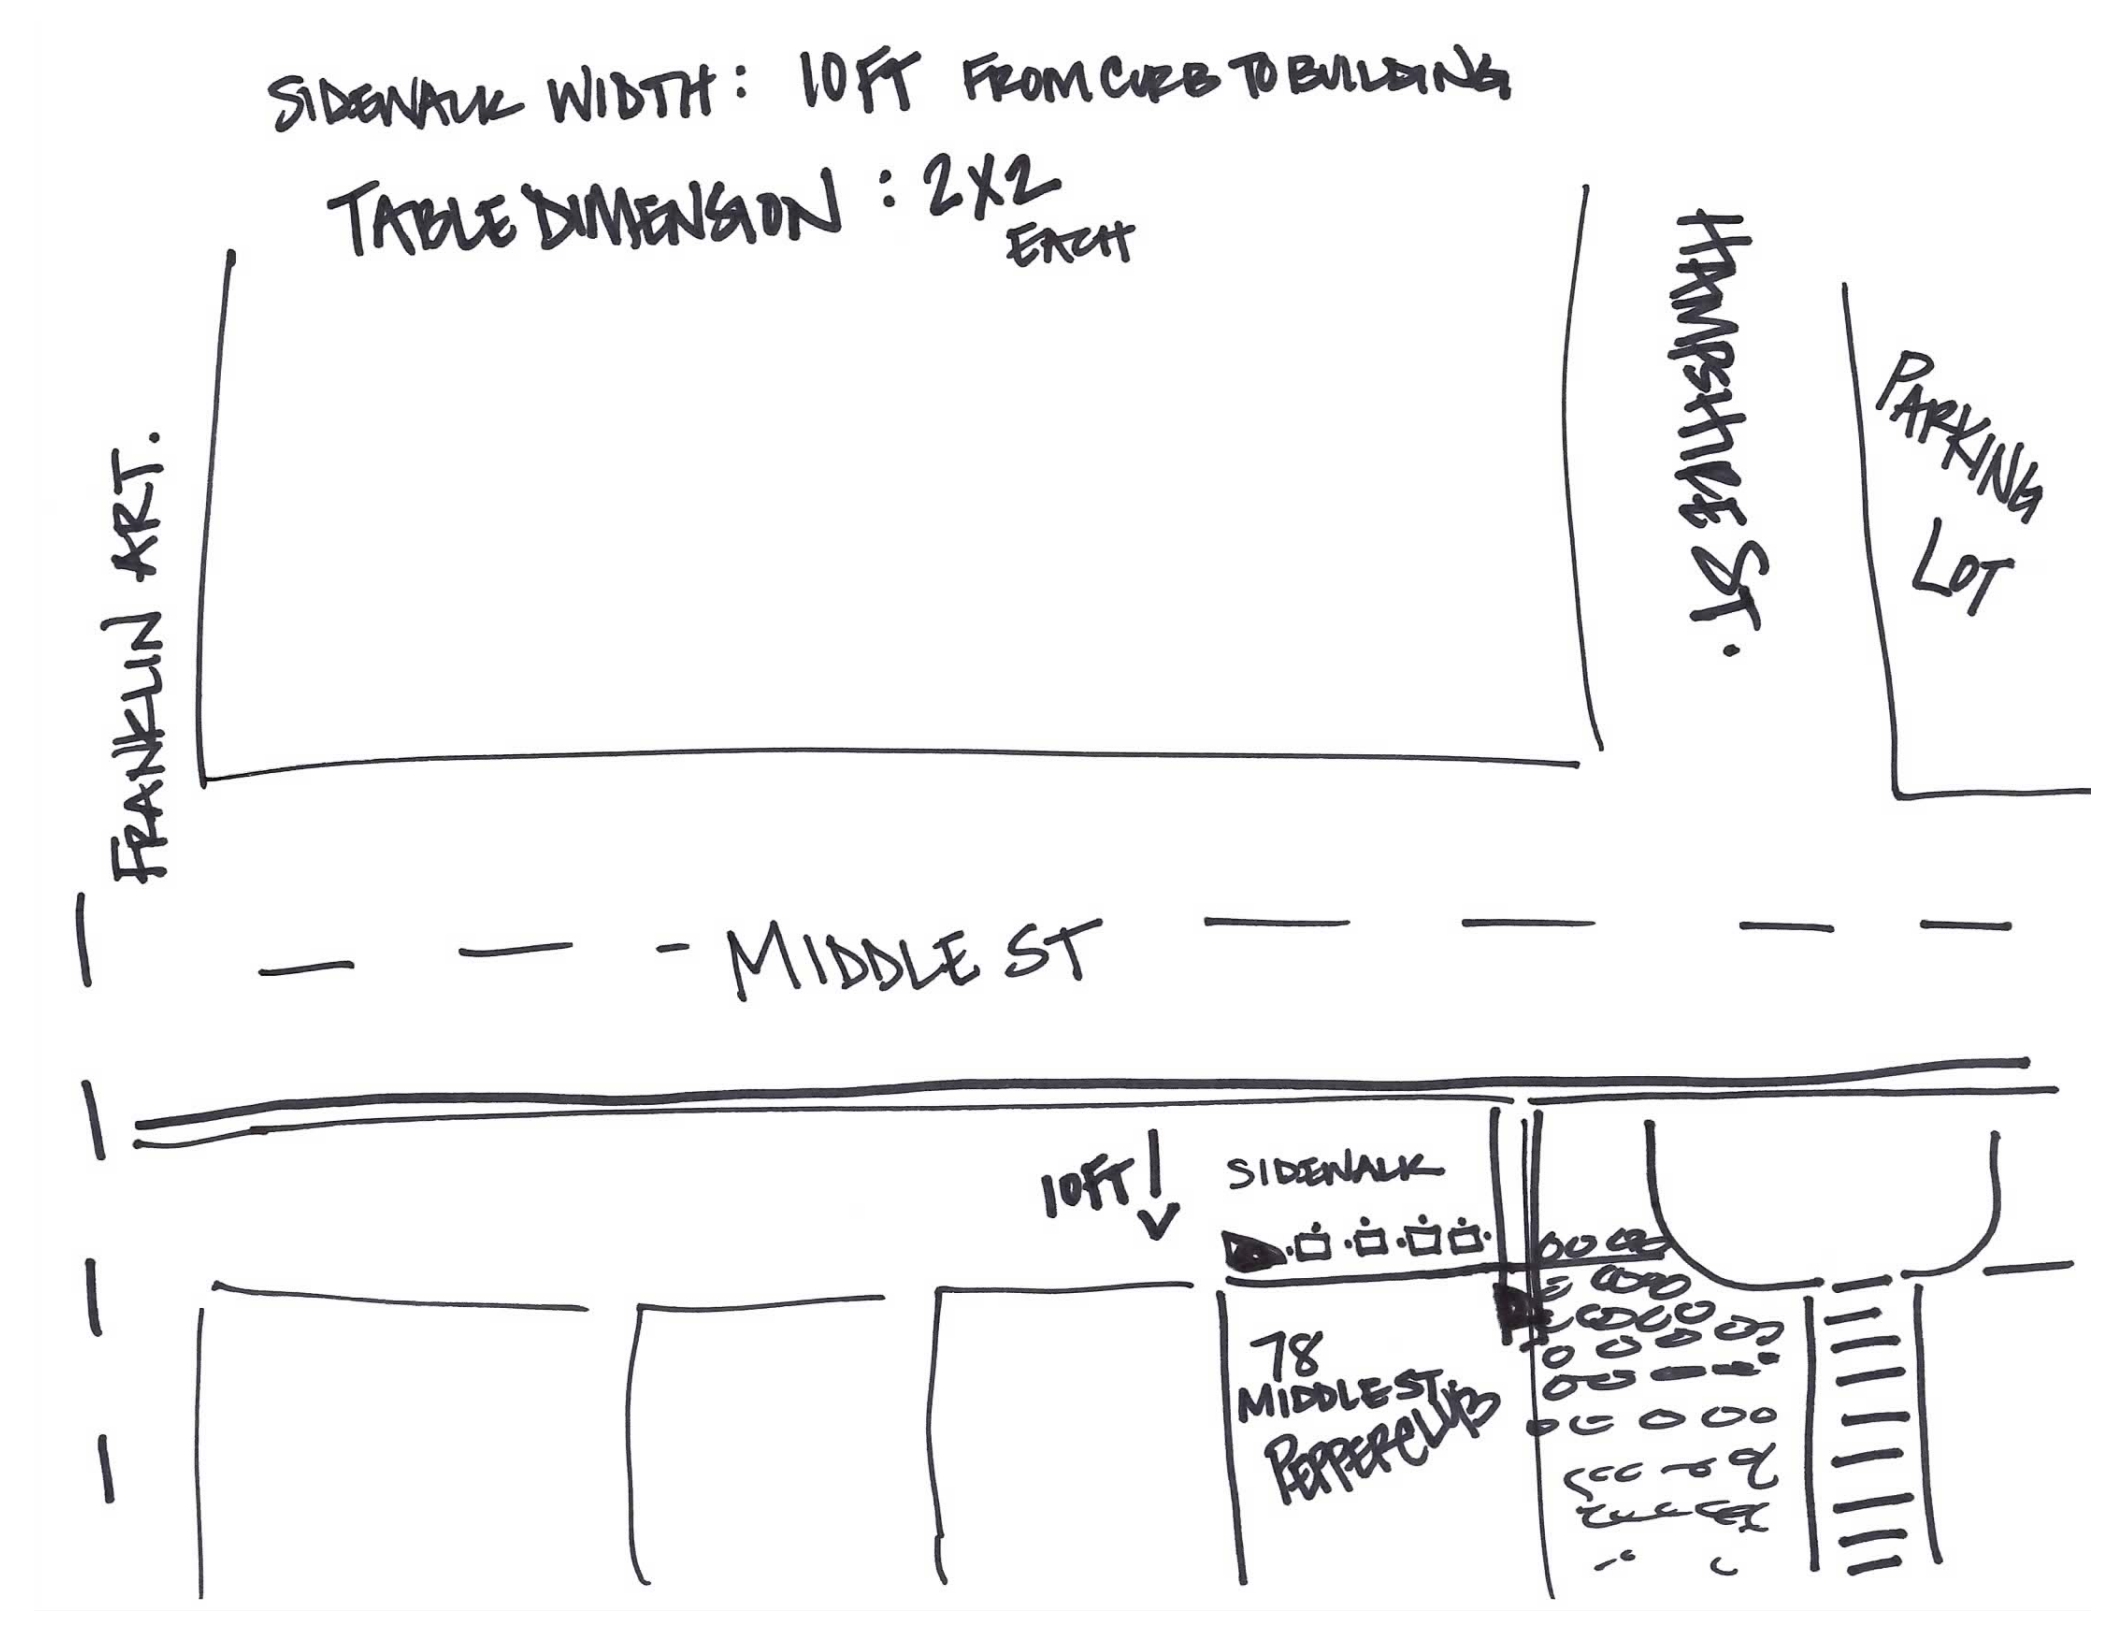
SIDEWALK WIDTH: 10FT FROM CURB TO BUILDING
TABLE DIMENSION: 2X2 EACH
FRANKLIN ART.
HAMPSHIRE ST.
PARKING LOT
MIDDLE ST
10FT
SIDEWALK
78 MIDDLE ST PEPPERCLUB