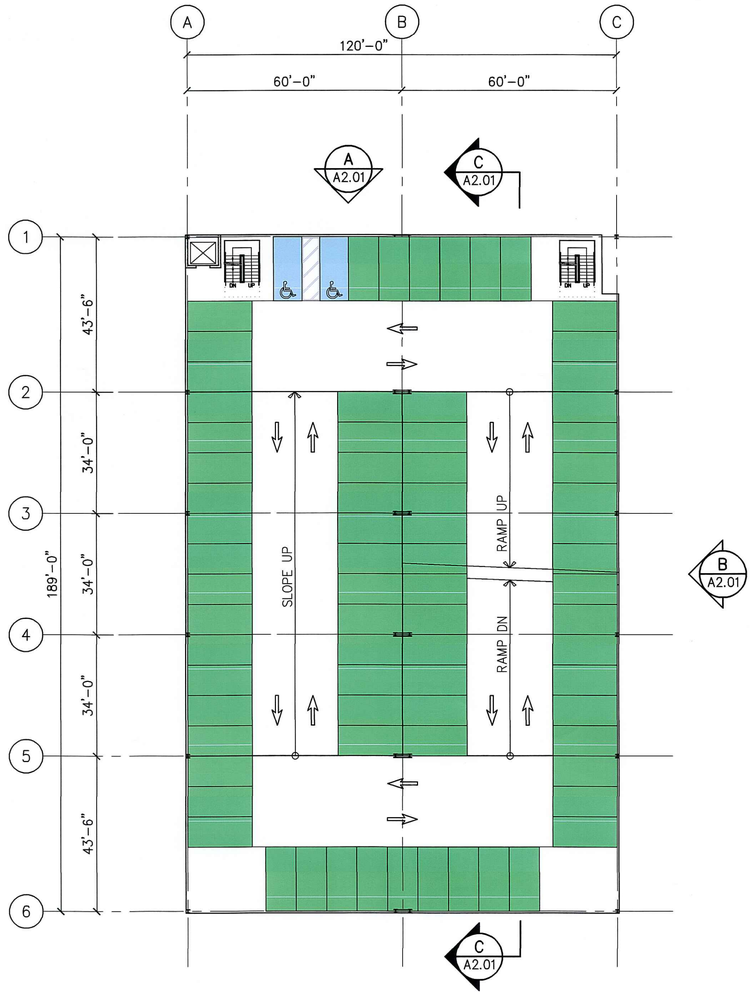

TYPICAL LEVEL PARKING PLAN

1/16"=1'-0"

20 0 40 80

SCALE: 1" = 20'-0"

PROGRESS DRAWINGS
FOR REVIEW
08.01.2016

NORTH

SIMBA, INC.

SIMON DESIGN
ENGINEERING
42 Washington Street, Suite 300
Wellesley, Massachusetts 02481
Tel: 781.237.2226 ■ Fax: 781.237.2272
info@sde-us.com ■ www.sde-us.com

Owner/Client

SIMBA, INC.
446 Commercial Street.
Portland, ME 04101
(207) 772-5354

Other

Project

FORE ST. &
BRADBURY CT.
PARKING STRUCTURE

PORTLAND
MAINE

Revisions:

No.	Date	Description

Date
Scale AS NOTED
Project Number 16-038

Stamp

Drawing Title

TYPICAL LEVEL
PARKING PLAN

Sheet Number

A1.03