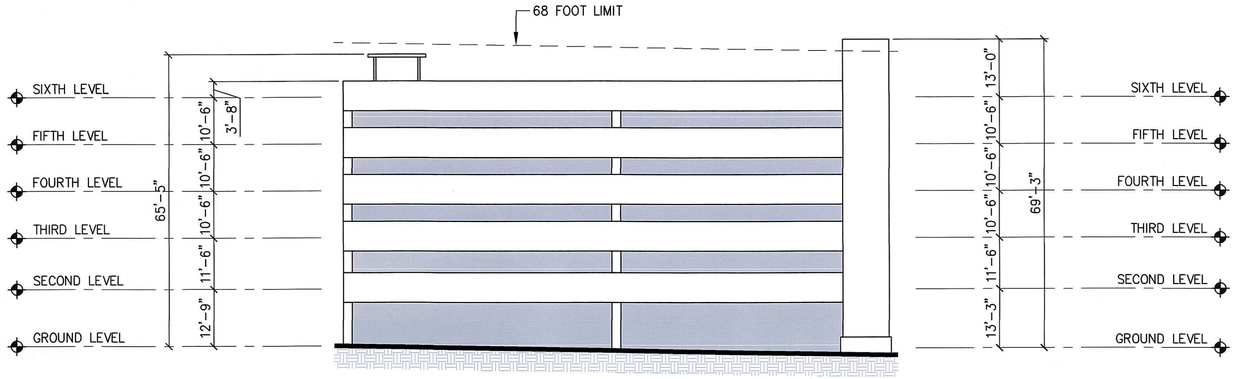

ELEVATION A
1/16"=1'-0" A1.01

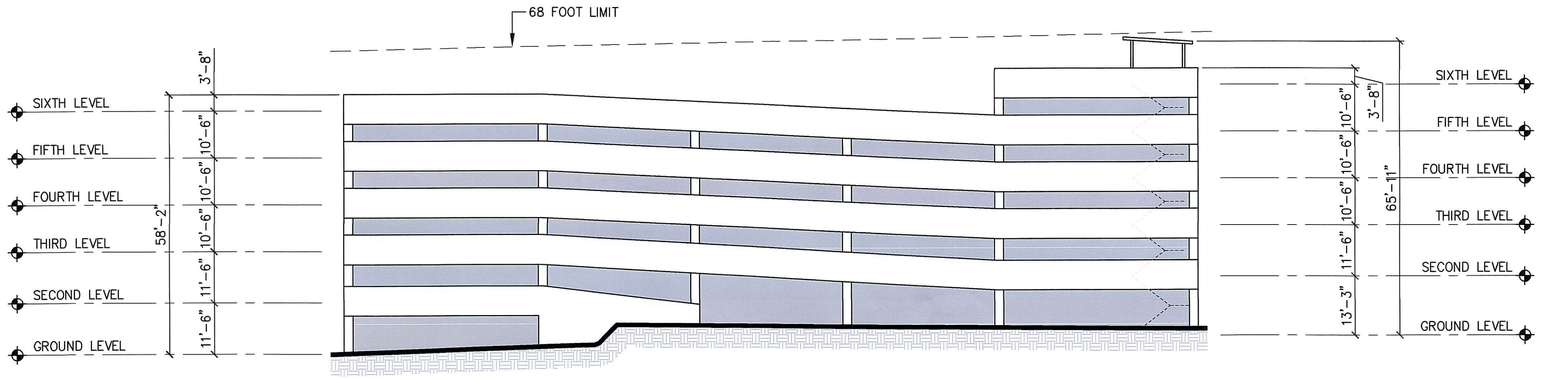

ELEVATION B
1/16"=1'-0" A1.01

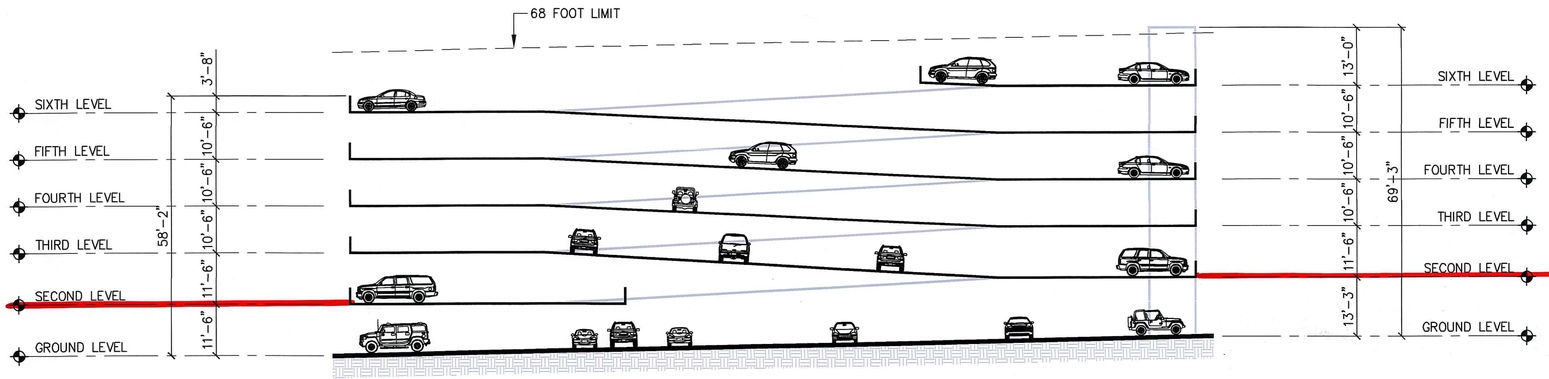

SECTION C
1/16"=1'-0" A1.01

PROGRESS DRAWINGS
FOR REVIEW
08.01.2016

SIMBA, INC.

SIMON DESIGN
ENGINEERING
42 Washington Street, Suite 300
Wellesley, Massachusetts 02481
Tel: 781.237.2226 ▪ Fax: 781.237.2272
info@sde-us.com ▪ www.sde-us.com

Owner/Client

SIMBA, INC.
446 Commercial Street.
Portland, ME 04101
(207) 772-5354

Other

Project

FORE ST. &
BRADBURY CT.
PARKING STRUCTURE
PORTLAND
MAINE

Revisions:

No.	Date	Description

Date
Scale AS NOTED
Project Number 16-038

Stamp

Drawing Title

NORTH & EAST
BUILDING ELEVATIONS
AND SECTION

Sheet Number

A2.01