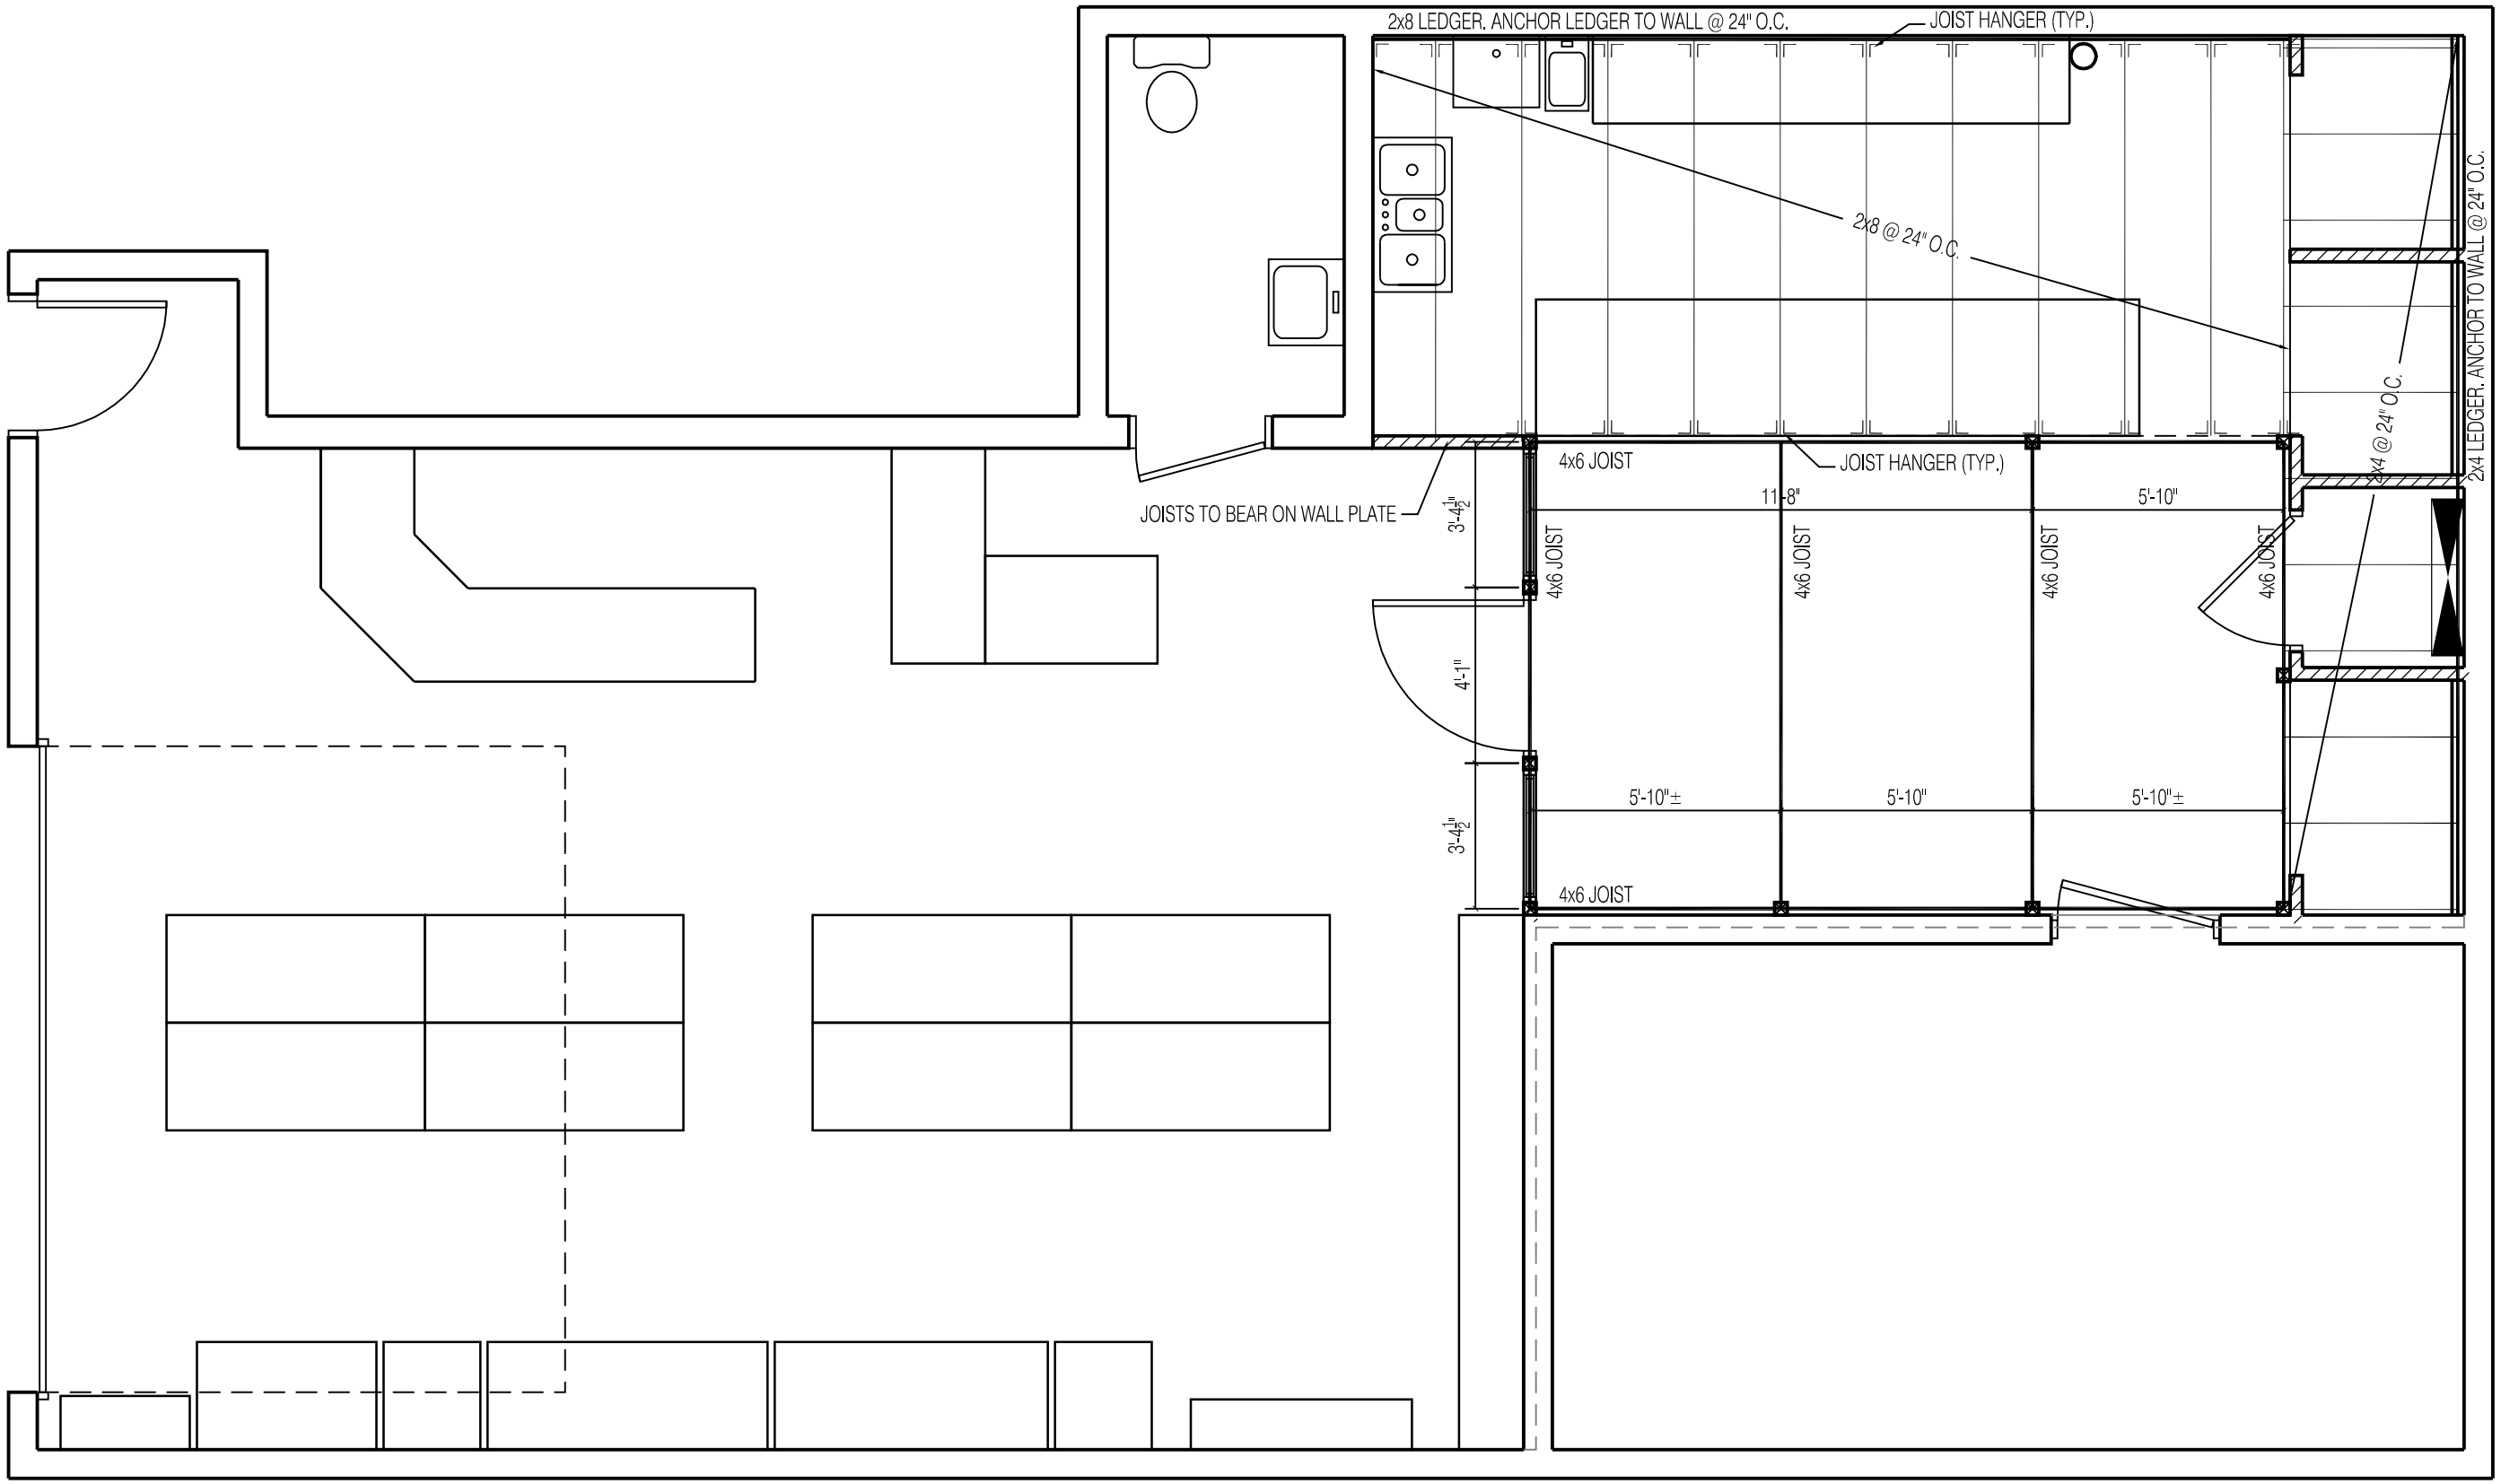

1 FRAMING PLAN
1/4" = 1'-0"

0 2' 4' 8'
SCALE: 1/4" = 1'-0"
N

HEMESphere DESIGN
Architecture & Sculpture
58 Fore Street
Portland, ME 04101
207.232.6079
joe@hemespheredesign.com
www.hemespheredesign.com

DATE: 5.15.2014
DRAWN BY: JPH
-

FRAMING PLAN
ROSEMONT MARKET | 5 COMMERCIAL STREET (SPACE B)

S-1.1