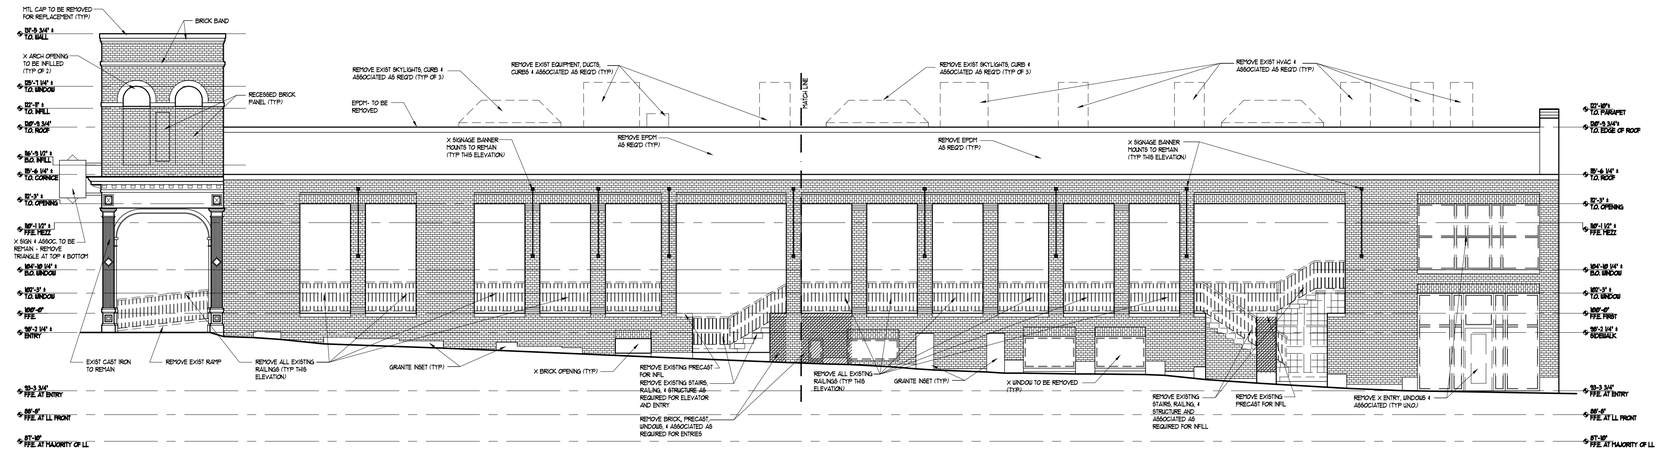

1 MARKET ST EXTERIOR ELEVATION

Ø 8'-Ø" SCALE: 1/8" = 1'-Ø"

PORT ■ CITY ARCHITECTURE
65 NEWBURY STREET
PORTLAND, ME 04101
207.761.9000

REGISTERED ARCHITECT LITA SEMRAU NO. 2687 STATE OF MAINE 9/9/16

Consultants:

PERMIT SET

NOT FOR CONSTRUCTION

NEWPORT DEVELOPMENT ASSOCIATES

164 Middle St
Portland, Maine

#	DATE	DESCRIPTION

Date Issued September 9, 2016

Project Number 16207

Drawing Scale AS NOTED

DEMO EXTERIOR ELEVATIONS

Drawn By JP CM TS CR

Checked By LAS

D2.2

COPYRIGHT: Reuse or reproduction of the contents of this document is not permitted without written permission of PORT CITY ARCHITECTURE PA