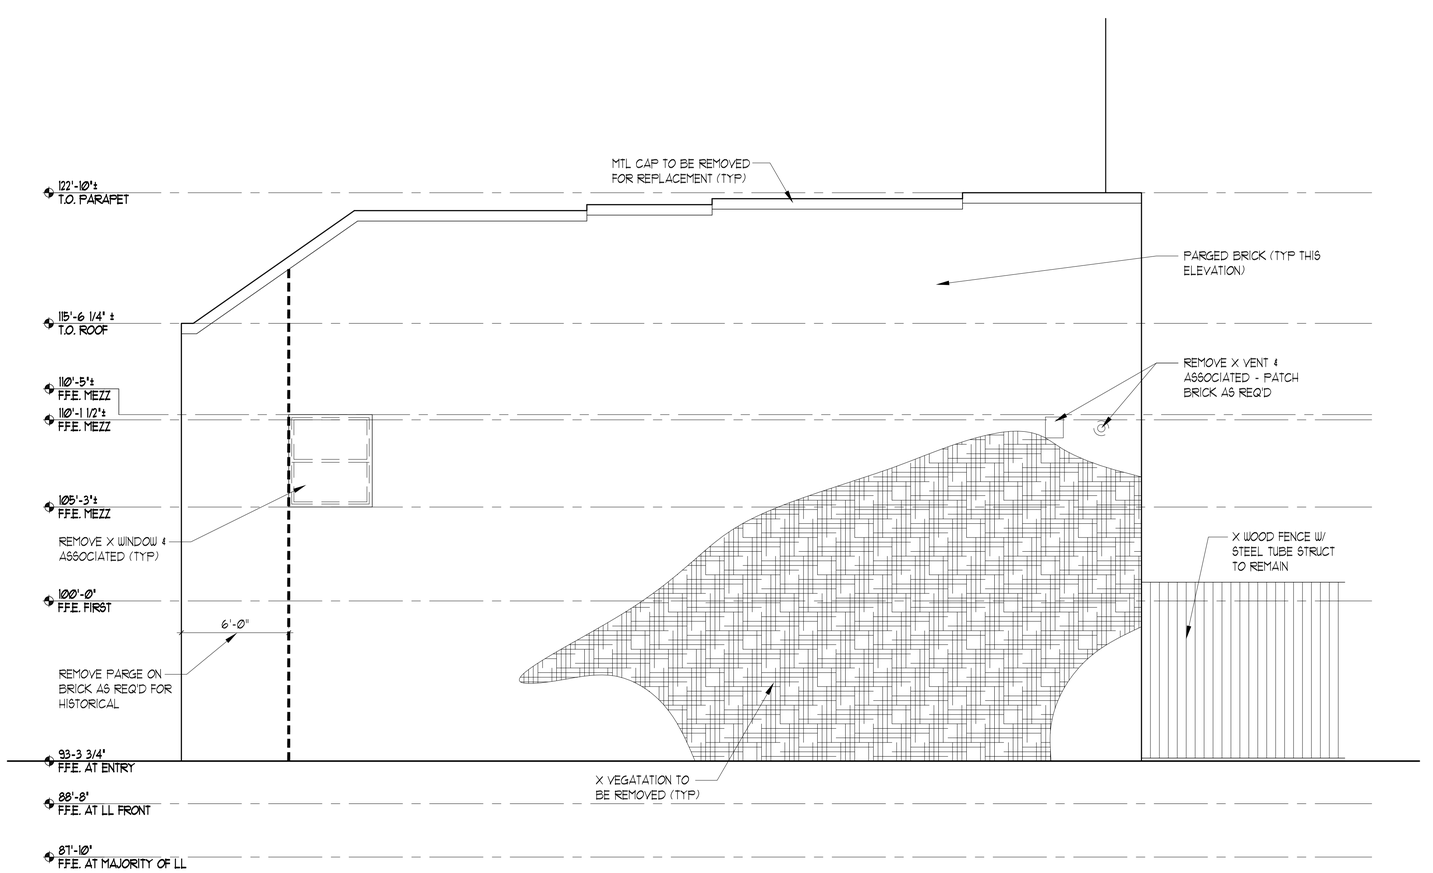

2 REAR EXTERIOR ELEVATION

Ø 4'-Ø" SCALE: 1/4" = 1'-Ø"

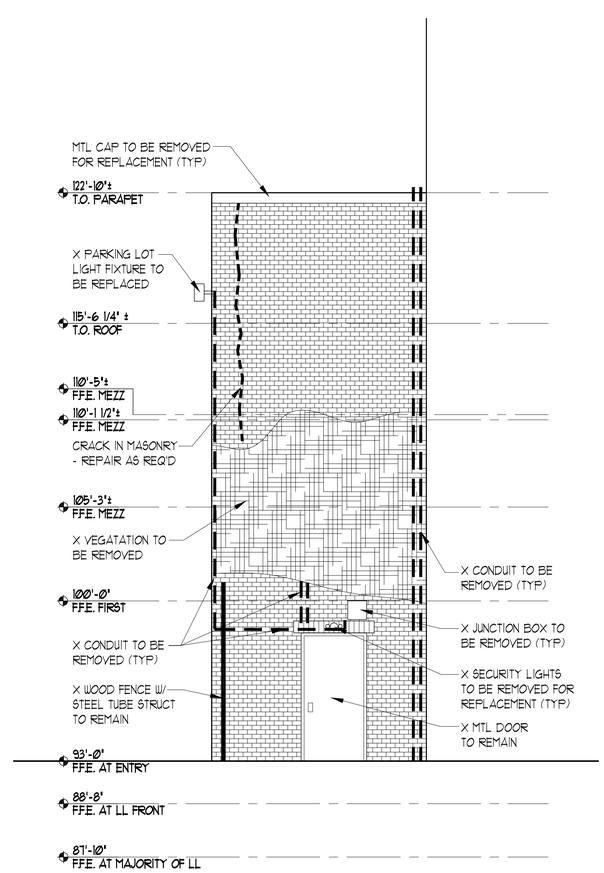

1 SIDE EXTERIOR ELEVATION

Ø 4'-Ø" SCALE: 1/4" = 1'-Ø"

PORT ▪ CITY ARCHITECTURE
65 NEWBURY STREET
PORTLAND, ME 04101
207.761.9000

REGISTERED ARCHITECT
LITA SEMRAU
NO. 2667
STATE OF MAINE
9/9/16

Consultants:

PERMIT SET

NOT FOR CONSTRUCTION

NEWPORT DEVELOPMENT ASSOCIATES

164 Middle St
Portland, Maine

#	DATE	DESCRIPTION

Date Issued September 9, 2016
Project Number 1620T
Drawing Scale AS NOTED

DEMO EXTERIOR ELEVATIONS

Drawn By JP CM TS CR
Checked By LAS

D2.5

COPYRIGHT: Reuse or reproduction of the contents of this document is not permitted without written permission of PORT CITY ARCHITECTURE PA