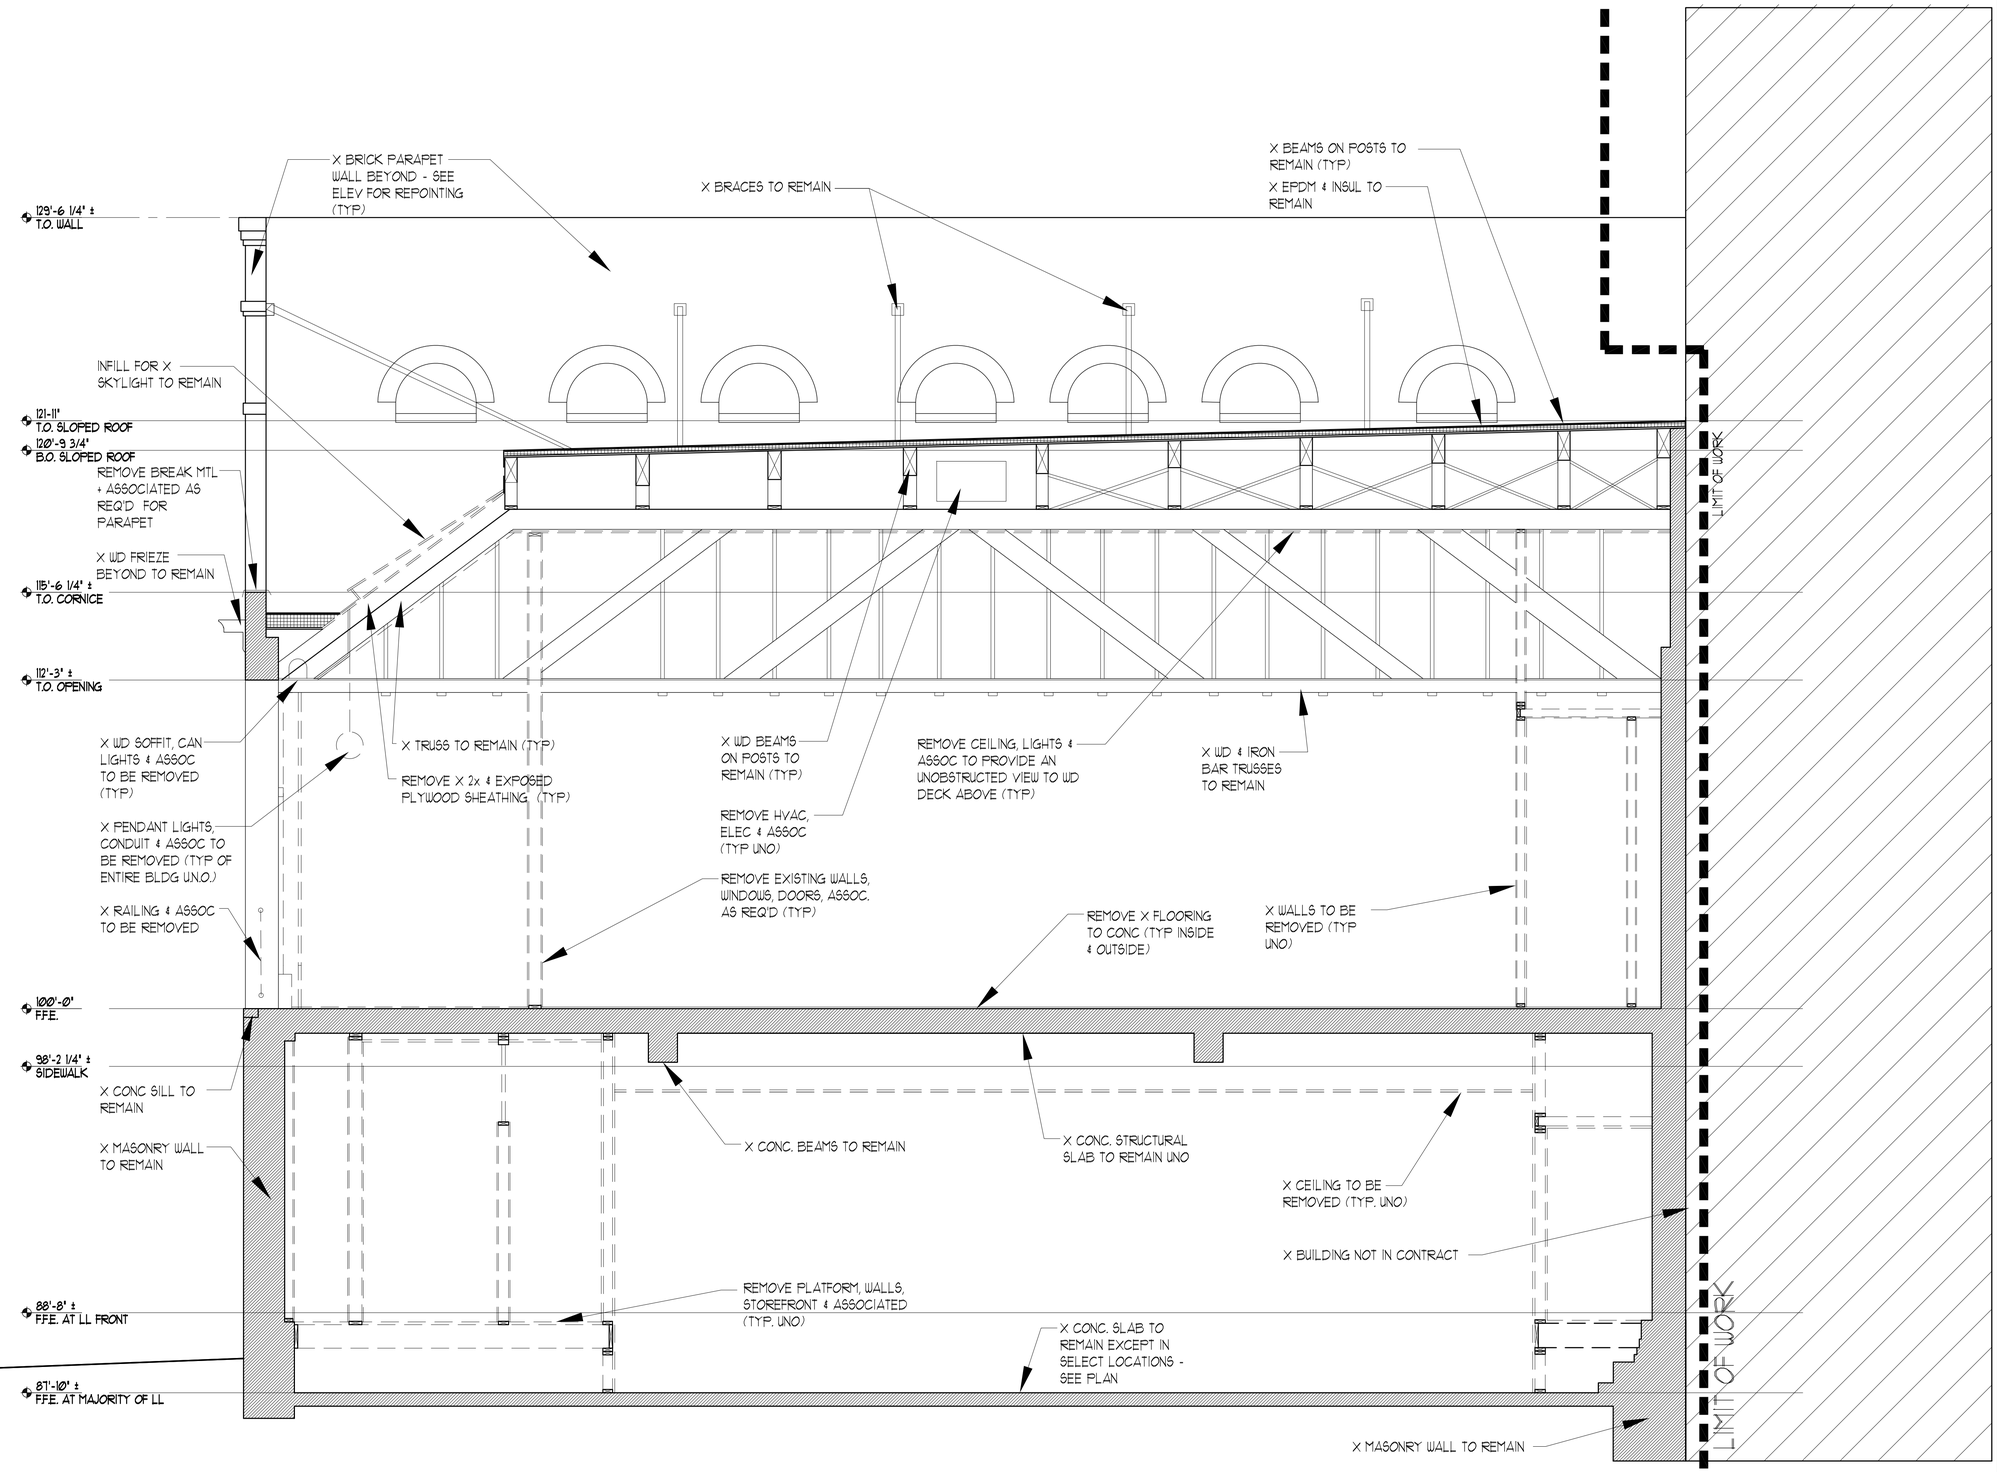

1 D1 | D3.1 DEMO BUILDING SECTION

0 2'-8" SCALE: 3/8" = 1'-0"

PORT ▪ CITY ARCHITECTURE
65 NEWBURY STREET
PORTLAND, ME 04101
207.761.9000

REGISTERED ARCHITECT LITA SEMRAU NO. 2657 STATE OF MAINE 11/1/16

Consultants:

MECHANICAL SYSTEMS ENGINEERS, INC.
Brad Cronkhite, Vice-Pres.
Pleasant Falls Plaza, Yarmouth, Maine 04096
Tel. (207) 846-1441 * Fax. (207) 846-1443
mechsys@maine.rr.com

Structural Integrity Consulting Engineers, Inc.

SWIFTCURRENT Engineering Services

PERMIT SET
11-1-16

NOT FOR CONSTRUCTION

NEWPORT DEVELOPMENT ASSOCIATES

164 Middle St
Portland, Maine

#	DATE	DESCRIPTION

Date Issued	November 1, 2016
Project Number	162071
Drawing Scale	AS NOTED

DEMO BUILDING SECTION

Drawn By: JP CM TS CR
Checked By: LAS

D3.1

COPYRIGHT: Reuse or reproduction of the contents of this document is not permitted without written permission of PORT CITY ARCHITECTURE PA