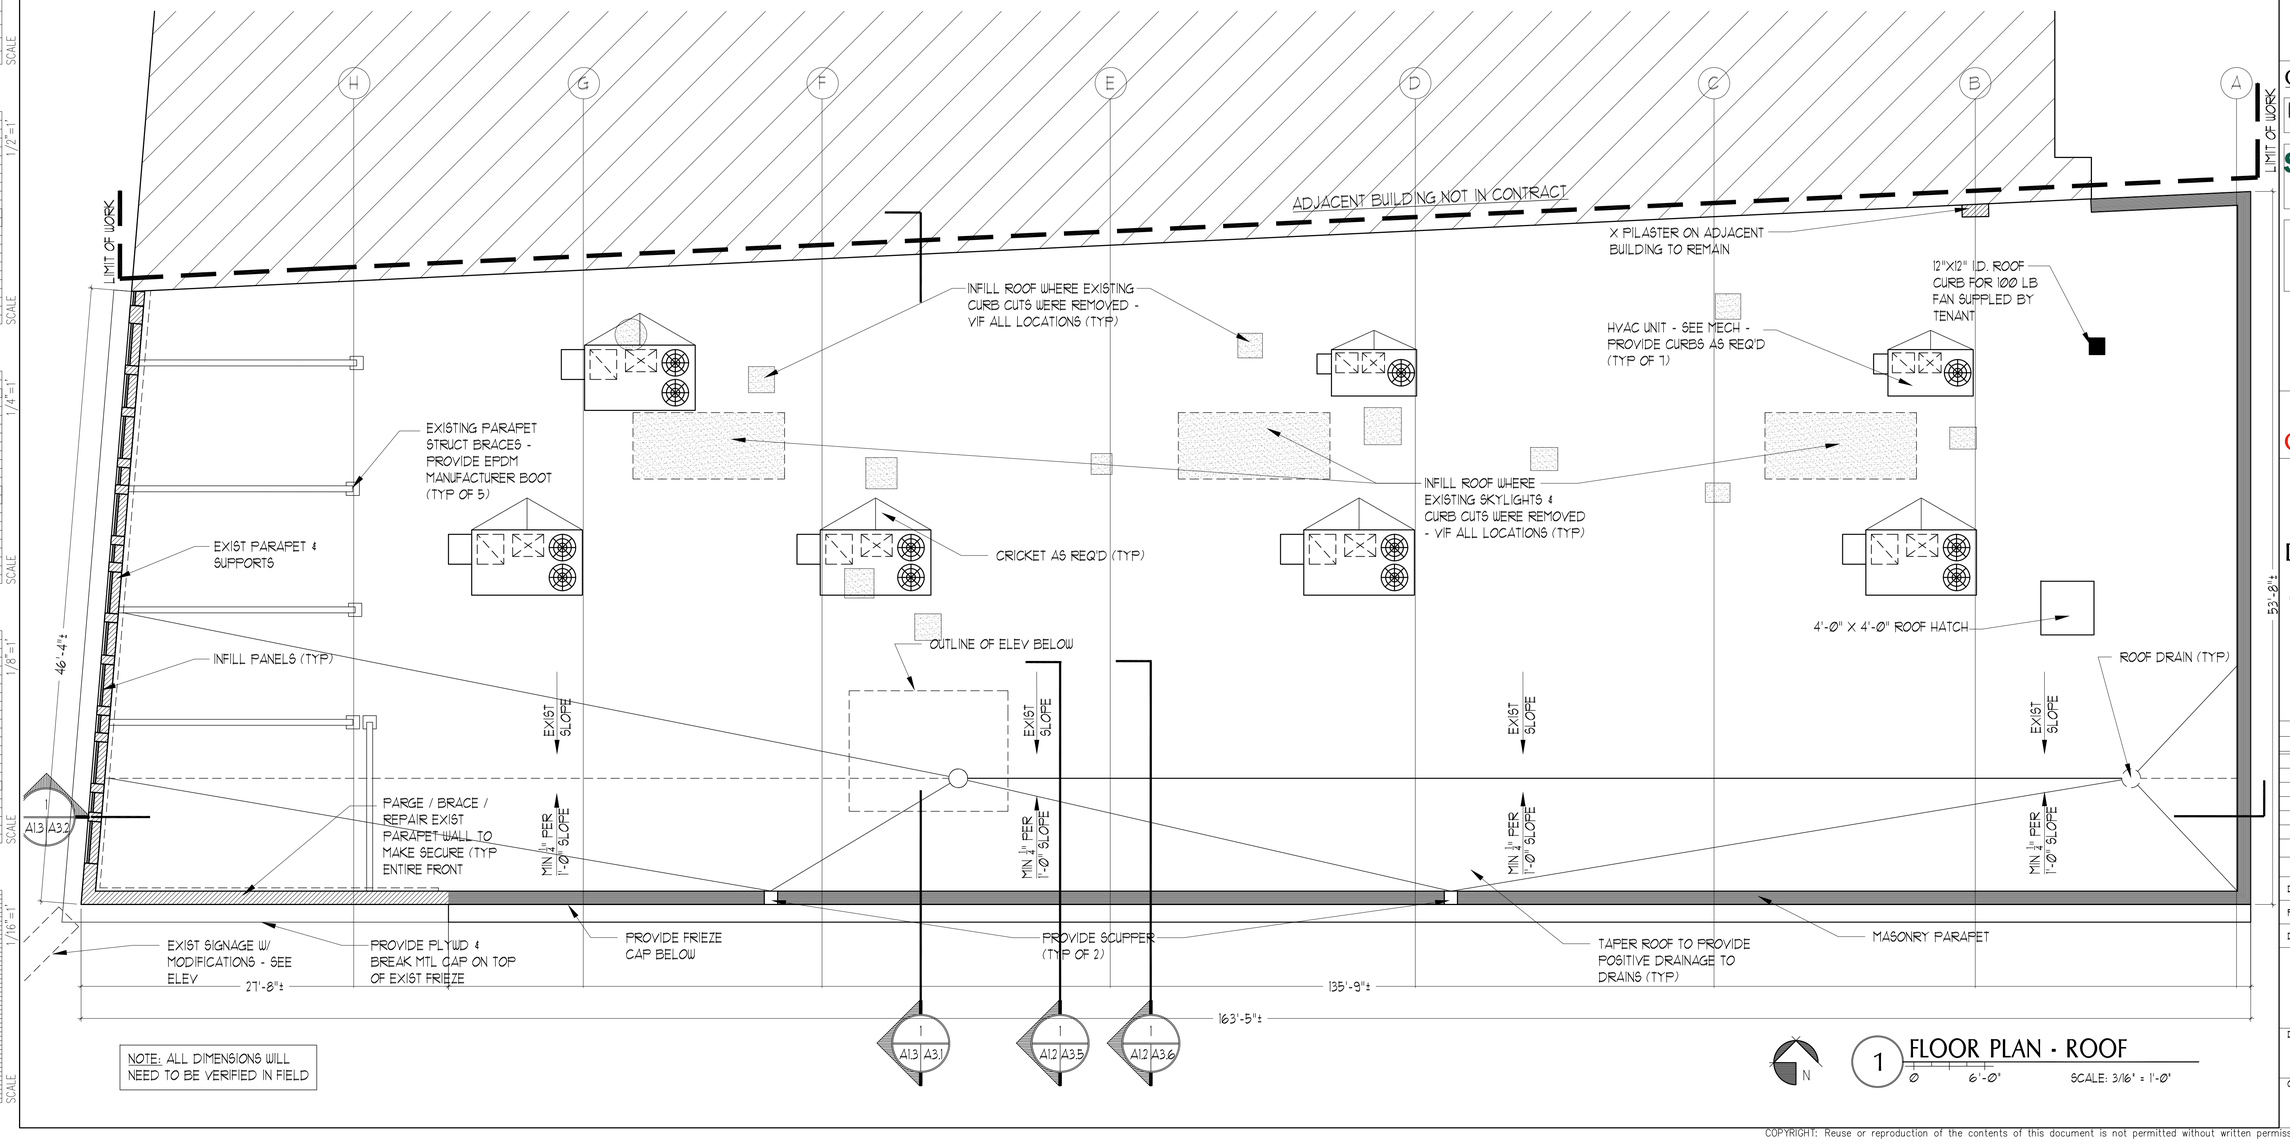

NOTE: ALL DIMENSIONS WILL NEED TO BE VERIFIED IN FIELD

N

1 FLOOR PLAN - ROOF

Ø 6'-Ø" SCALE: 3/16" = 1'-Ø"

PORT ■ CITY ARCHITECTURE

65 NEWBURY STREET
PORTLAND, ME 04101
207.761.9000

REGISTERED ARCHITECT
LITA SEMRAU
NO. 2851
11/1/16
STATE OF MAINE

Consultants:

MECHANICAL SYSTEMS ENGINEERS, INC.
Royal River Center, Unit #10
10 Forest Falls Drive, Yarmouth, Maine 04096
Tel. (207) 846-1441 * Fax. (207) 846-1443
mechsys@maine.rr.com

Structural Integrity
Consulting Engineers, Inc.

SWIFTCURRENT
Engineering Services

PERMIT SET
11-1-16

NOT FOR CONSTRUCTION

NEWPORT DEVELOPMENT ASSOCIATES

164 Middle St
Portland, Maine

#	DATE	DESCRIPTION

Date Issued November 1, 2016
Project Number 1620T
Drawing Scale AS NOTED

ROOF PLAN

Drawn By JP CM TS CR
Checked By LAS

A1.3

COPYRIGHT: Reuse or reproduction of the contents of this document is not permitted without written permission of PORT CITY ARCHITECTURE PA