


2 - - STAIR SECTION @ SIDE ENTRY

Ø 2'-8" SCALE: 3/8" = 1'-Ø"

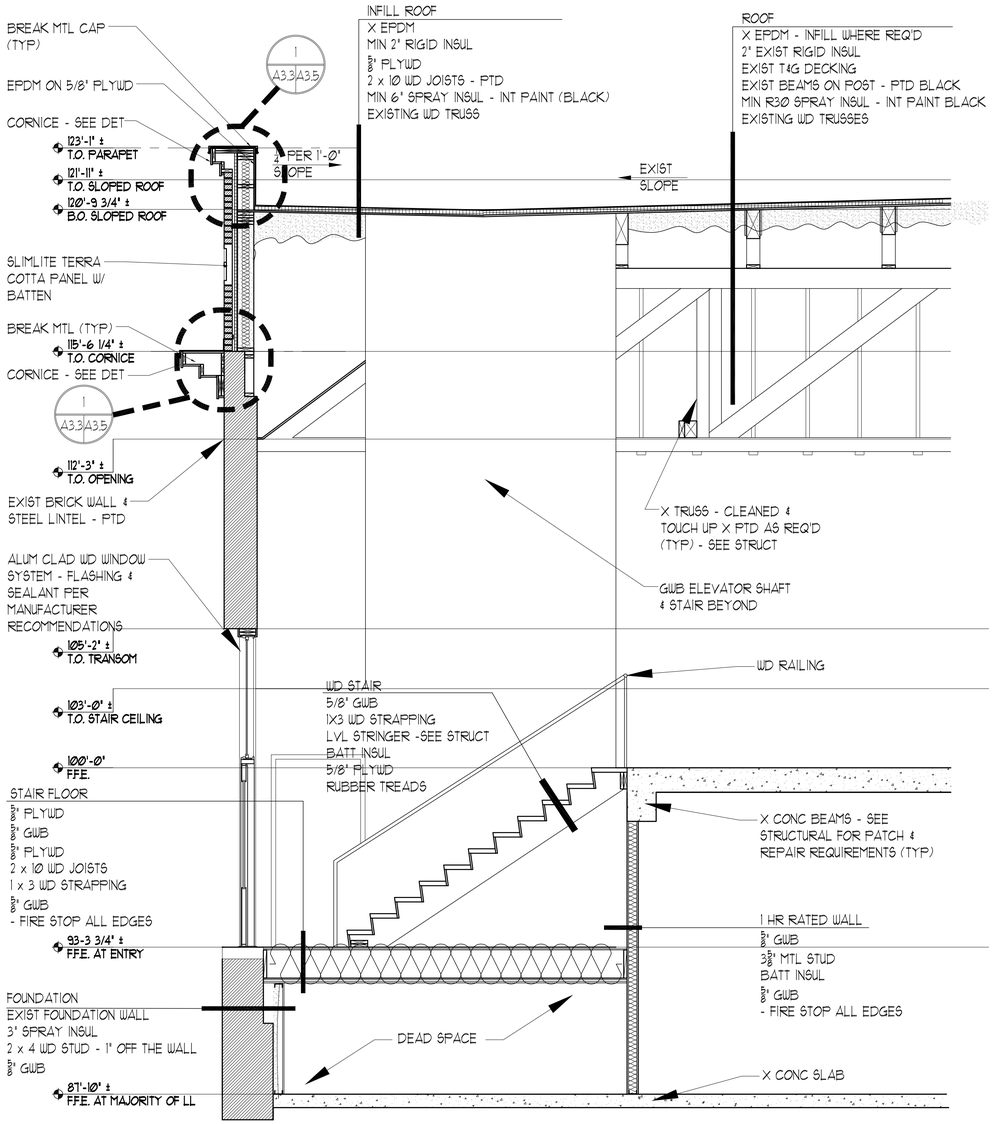


1 A3.3/A3.5 ELEVATOR MECH RM SECTION

Ø 2'-8" SCALE: 3/8" = 1'-Ø"

PORT ▪ CITY ARCHITECTURE
65 NEWBURY STREET
PORTLAND, ME 04101
207.761.9000

REGISTERED ARCHITECT LITA SEMRAU NO. 2857 STATE OF MAINE

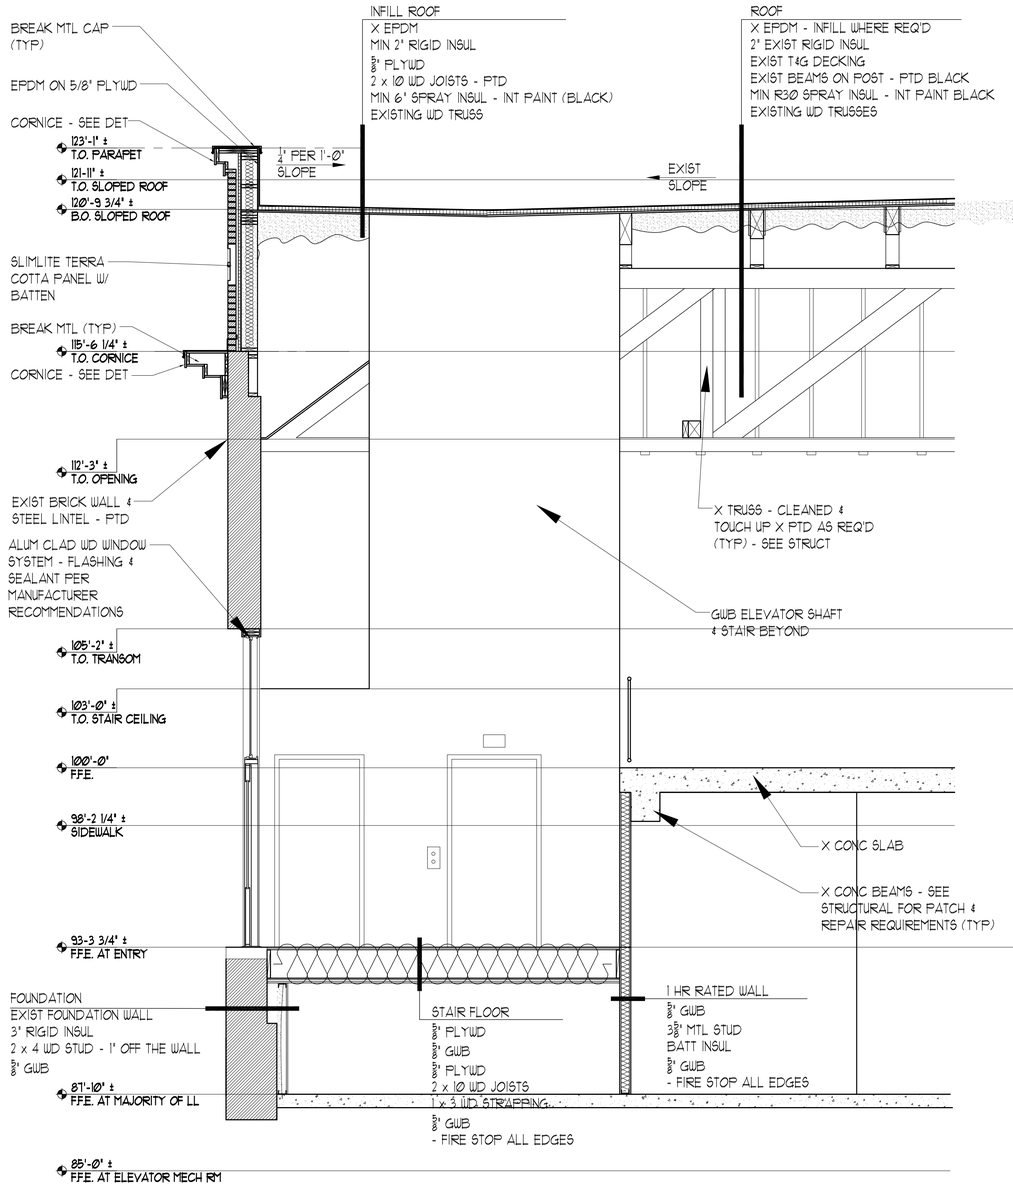Consultants:

MECHANICAL SYSTEMS ENGINEERS, INC.
Royal River Corporate Center, Unit #104
Yarmouth, Maine 04096
Tel. (207) 846-1441 * Fax. (207) 846-1443
mse@mseengineers.com

Structural Integrity Consulting Engineers, Inc.

SWIFTCURRENT Engineering Services

PERMIT SET
11-1-16

NOT FOR CONSTRUCTION

NEWPORT DEVELOPMENT ASSOCIATES

164 Middle St
Portland, Maine

| # | DATE | DESCRIPTION |
|---|---|---|
| | | |

Date Issued November 1, 2016
Project Number 16207
Drawing Scale AS NOTED

ELEVATOR SECTIONS

Drawn By JP CM TS CR
Checked By LAS

A3.6

COPYRIGHT: Reuse or reproduction of the contents of this document is not permitted without written permission of PORT CITY ARCHITECTURE PA