IF THIS SHEET IS NOT 24 X 36 IT IS A REDUCED SCALE PRINT - SCALE ACCORDINGLY

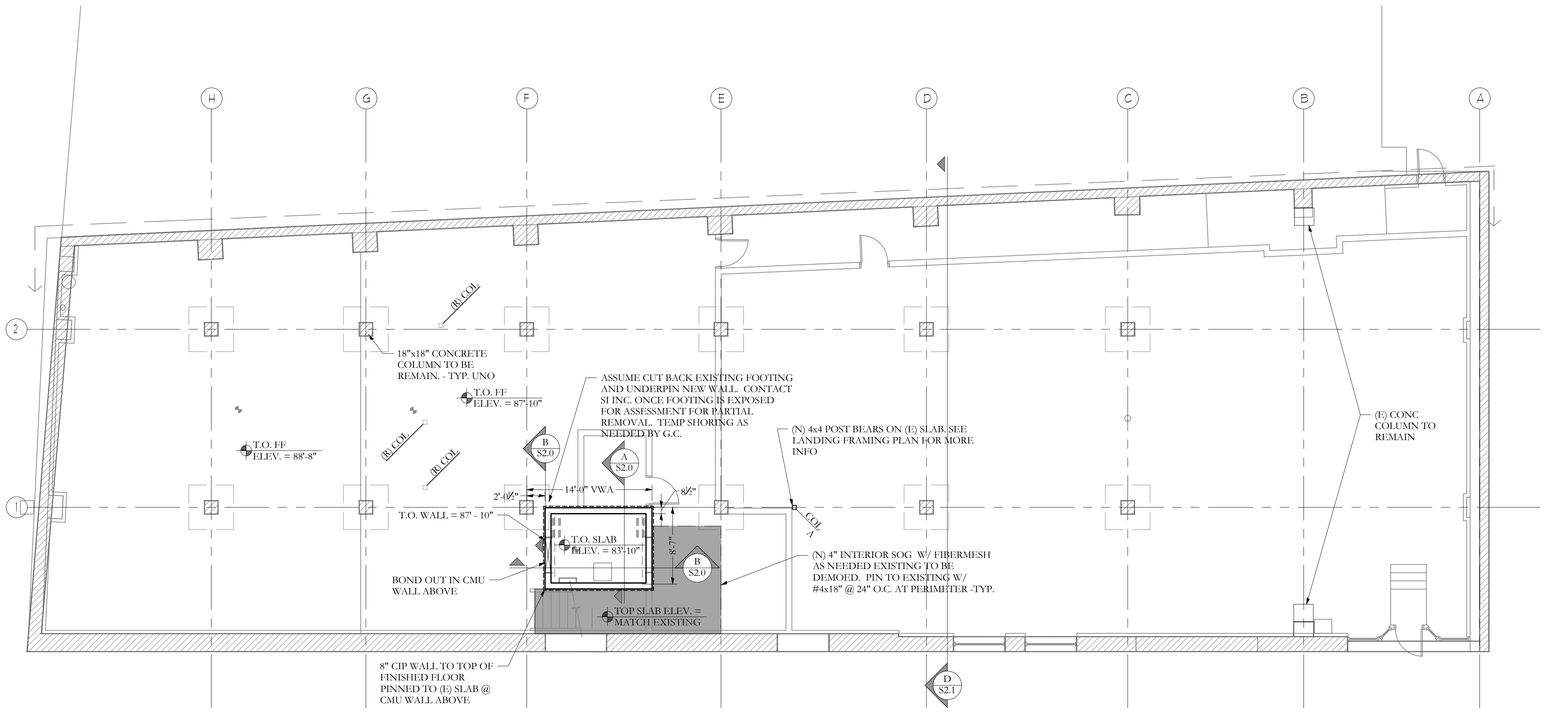


## FOUNDATION PLAN

0' 2' 10' 20'

SCALE 1/8"=1'-0"

NOTES:

1. STEP IN TOP OF FOUNDATION WALL IS INDICATED THUS: , AND SHOWS LOWER SIDE OF WALL.
2. SEE S1.0 FOR STRUCTURAL GENERAL NOTES
3. T.O. FOOTING TO BE 3'-6" MIN BELOW GRADE T.O. FOOTINGS ARE INDICATED THUS: (XX'-XX")
4. FOOTING ELEVATION CHANGE OR STEP IN TOP OF FOOTING IS INDICATED THUS: , AND SHOWS LOWER FOOTING.


PORT ■ CITY ARCHITECTURE

65 NEWBURY STREET
PORTLAND, ME 04101
207.761.9000
info@portcityarch.com
WWW.PORTCITYARCH.COM


CONSULTANTS


**Structural Integrity Consulting Engineers, Inc.**
**77 Oak Street**
**Portland, Maine 04101**
**(207) 774-4614**
**contact: Aaron C. Jones**
**aaron@structuralinteg.com**


REVISIONS

| No. | Date | Description |
|---|---|---|

**ALTERATIONS**

**164 Middle St.**
**Portland, ME**

| | |
|---|---|
| Project Number | 16007 |
| Date | Nov. 03, 2016 |
| Drawn by | MKL |
| Checked by | |

Sheet Name
**FOUNDATION PLAN**

STATE OF MAINE
AARON C. JONES
No. 10968
LICENSED
PROFESSIONAL ENGINEER
11/03/2016


Structural Integrity Consulting Engineers, Inc.
77 Oak Street
Portland, ME, 04101
p. 207-774-4614
f. 866-793-7835
www.structuralinteg.com


BUILD WITH CONFIDENCE


© 2016 Structural Integrity Consulting Engineers, Inc.


# S1.1

#16-0164


COPYRIGHT: Reuse or reproduction of the contents of this document is not permitted without written permission of PORT CITY ARCHITECTURE PA