TYPICAL ELEVATION NOTES

1. PAINT ALL CAST IRON - COLOR SCHEME TO BE DETERMINED BUT THERE WILL BE MULTIPLE COLORS
2. PATCH AND REPAIR CAST IRON INCLUDING WHERE SIGNS & SIMILAR WAS REMOVED
3. WD JAMB, SILL, RAISED PANEL BELOW AND ASSOCIATED TO MATCH NEIGHBORING BUILDING
4. RECAULK ALL EXISTING JOINTS

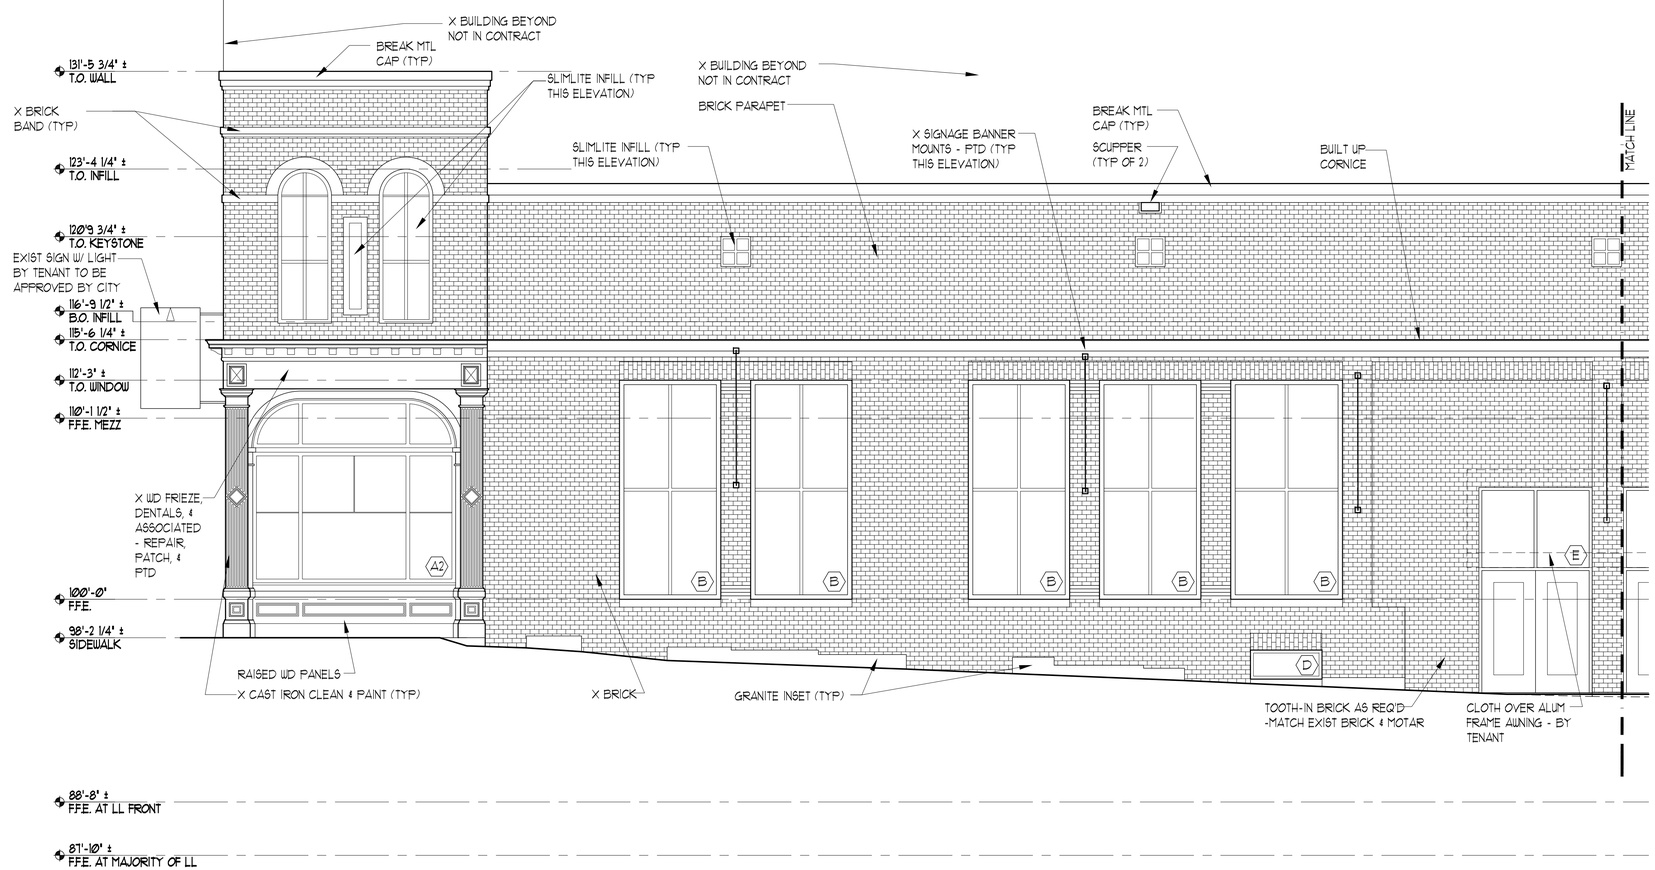

1 MARKET ST. ELEVATION

0 4'-0" SCALE: 1/4" = 1'-0"

PORT ▪ CITY ARCHITECTURE

65 NEWBURY STREET
PORTLAND, ME 04101
207.761.9000

REGISTERED ARCHITECT LITA SEMRAU NO. 2657 STATE OF MAINE 11/1/16

Consultants:

MECHANICAL SYSTEMS ENGINEERS, INC.
Brad Cummings, President
Portland Falls Plaza, 5 Bishop St. Maine 04096
Tel. (207) 846-1441 * Fax. (207) 846-1443
mechsys@maine.rr.com

Structural Integrity Consulting Engineers, Inc.

SWIFTCURRENT Engineering Services

PERMIT SET
11-1-16

NOT FOR CONSTRUCTION

NEWPORT DEVELOPMENT ASSOCIATES

164 Middle St
Portland, Maine

#	DATE	DESCRIPTION

Date Issued	November 1, 2016
Project Number	1620T
Drawing Scale	AS NOTED

EXTERIOR ELEVATIONS

Drawn By: JP CM TS CR
Checked By: LAS

A2.3

COPYRIGHT: Reuse or reproduction of the contents of this document is not permitted without written permission of PORT CITY ARCHITECTURE PA