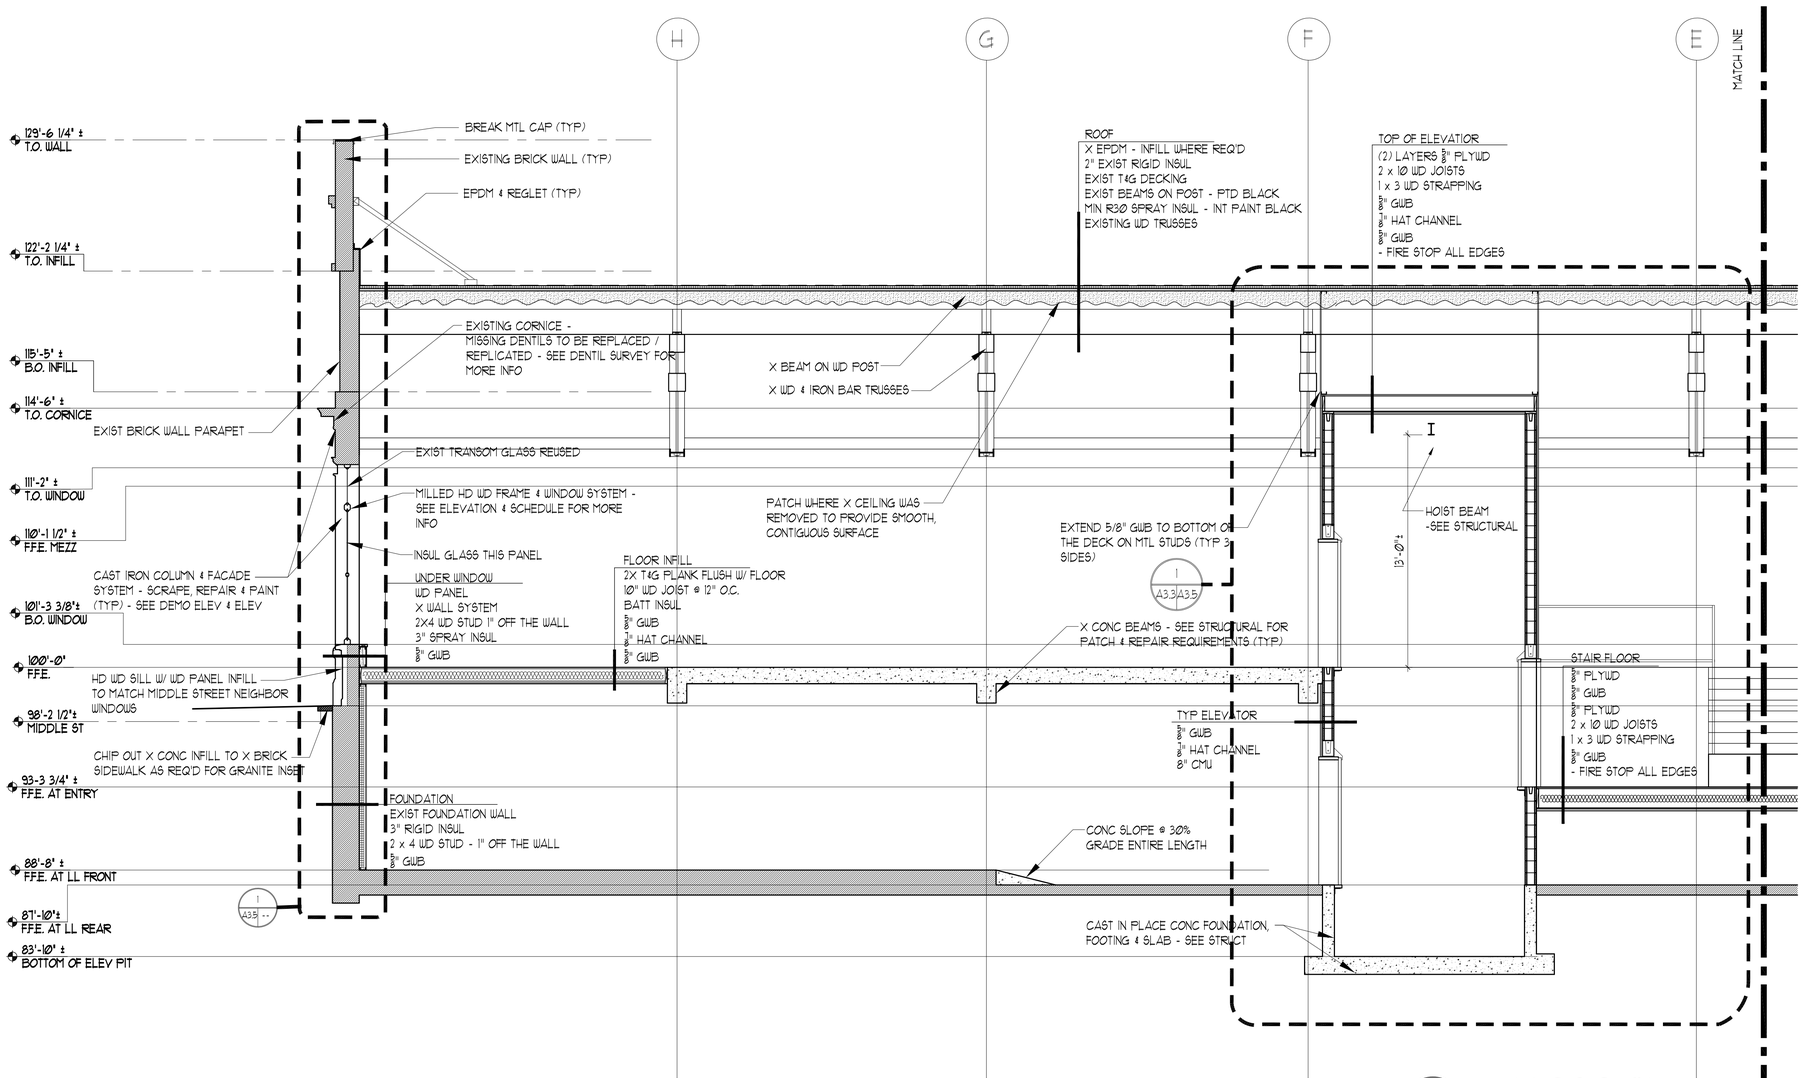

1 A1.1 | A3.3 BUILDING SECTION

Ø 4'-Ø' SCALE: 1/4" = 1'-Ø"

PORT ▪ CITY ARCHITECTURE

65 NEWBURY STREET
PORTLAND, ME 04101
207.761.9000

REGISTERED ARCHITECT
LISA SEMRAU
NO. 2657
STATE OF MAINE

Consultants:

MECHANICAL SYSTEMS ENGINEERS, INC.
Royal Rose Center, Unit #101
Gardiner Falls Drive, Topsham, Maine 04086
Tel. (207) 846-1441 * Fax. (207) 846-1443
mse3keen@maine.rr.com

Structural Integrity Consulting Engineers, Inc.

SWIFTCURRENT Engineering Services

PERMIT SET
11-1-16

NOT FOR CONSTRUCTION

NEWPORT DEVELOPMENT ASSOCIATES

164 Middle St
Portland, Maine

#	DATE	DESCRIPTION

Date Issued November 1, 2016
Project Number 1620T
Drawing Scale AS NOTED

BUILDING SECTION

Drawn By
JP CM
TS CR
Checked By
LAS

A3.3

COPYRIGHT: Reuse or reproduction of the contents of this document is not permitted without written permission of PORT CITY ARCHITECTURE PA