NOTES:
1. REMOVE WALL INCLUDING CEILING, FLOORING, MEP, DOORS, WINDOWS & ASSOC TO BRICK WALL AND/OR CONC STRUCTURE U.N.O.
2. REMOVE ANY EXTERIOR CONDUIT (TYP U.N.O.)

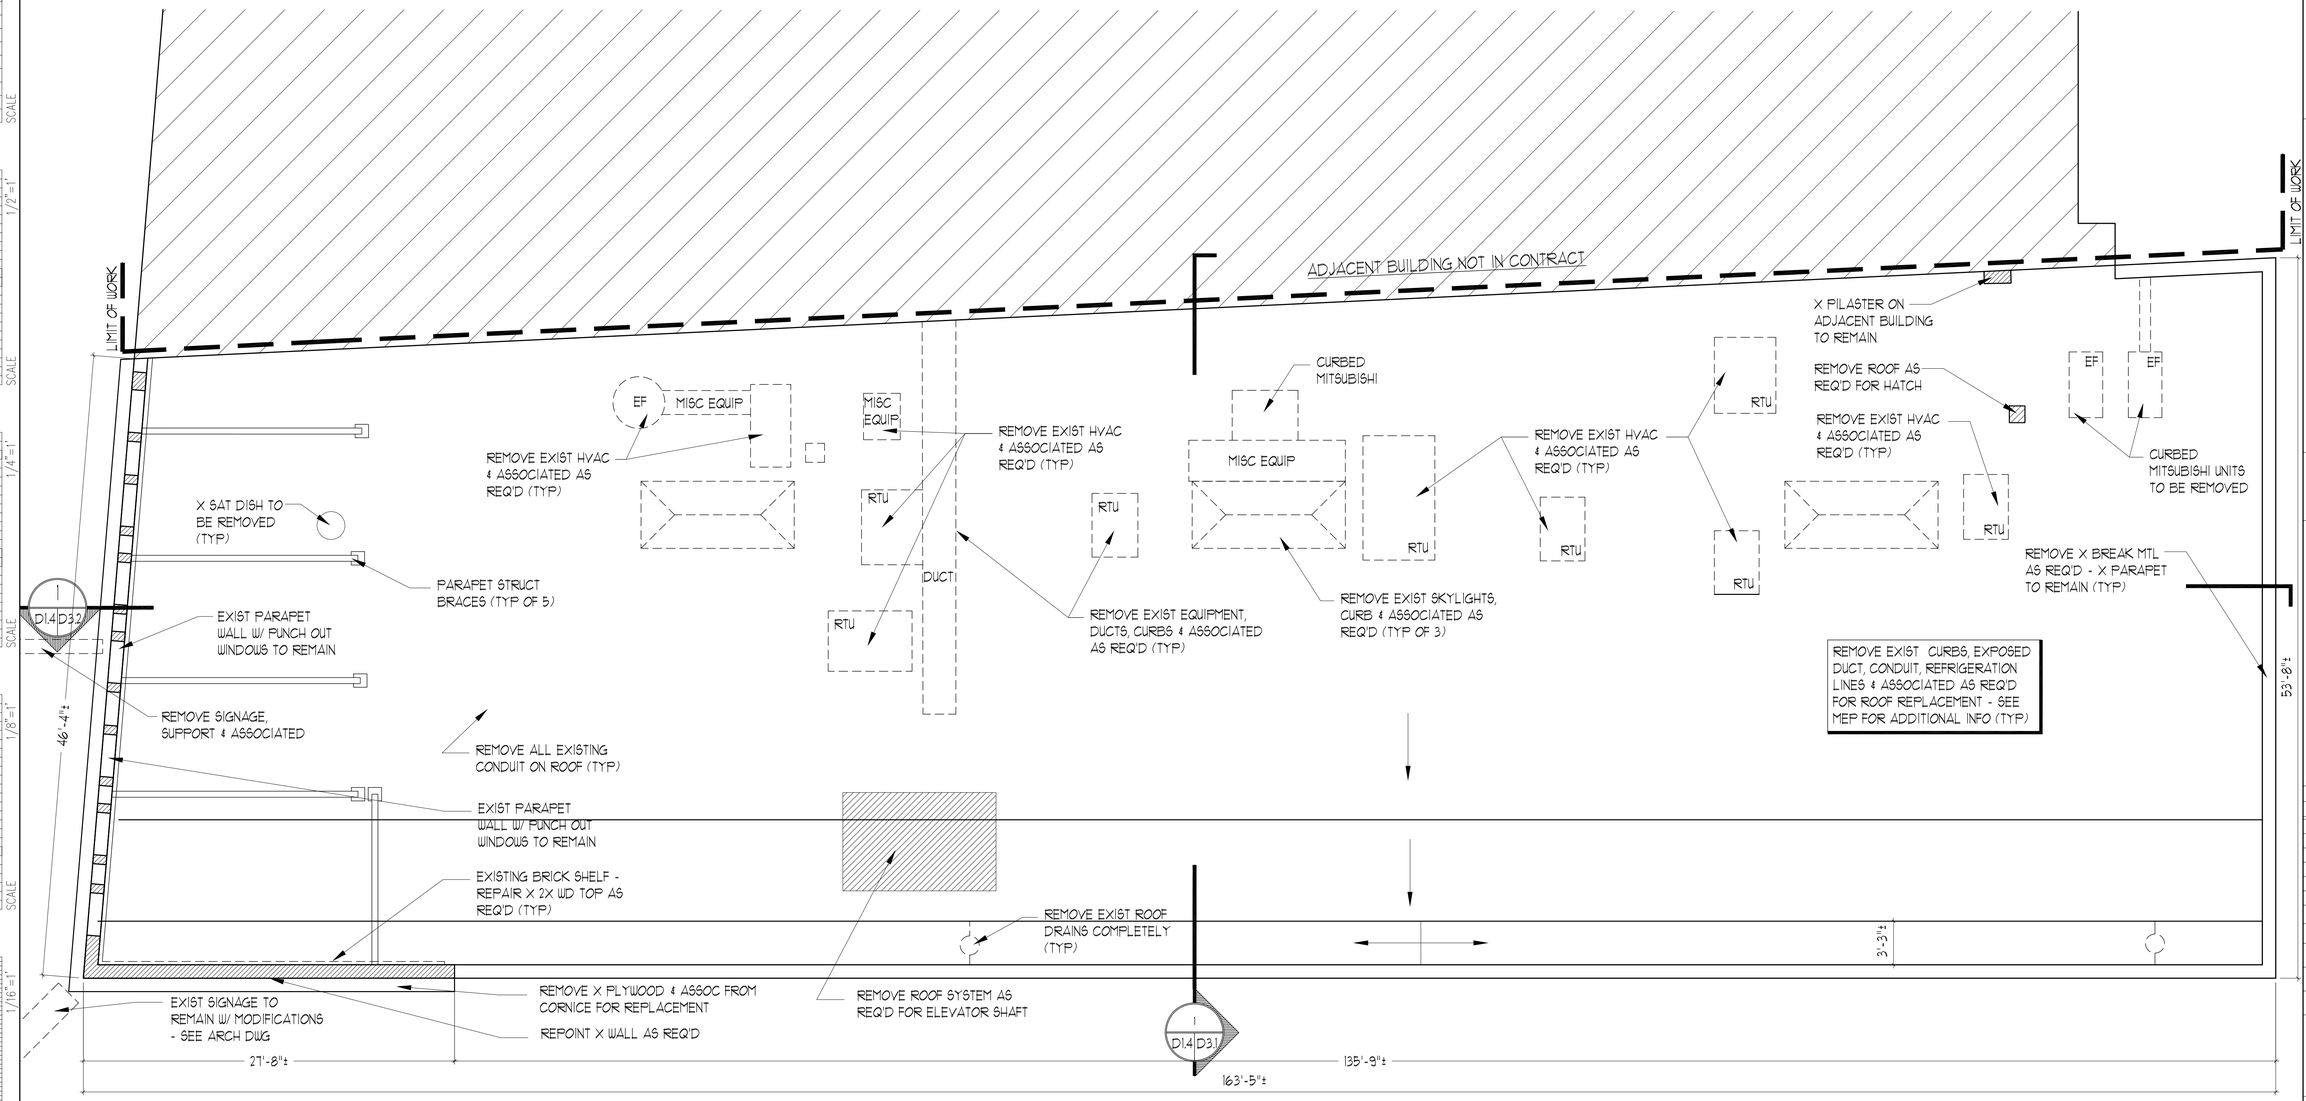

NOTE: ALL DIMENSIONS WILL NEED TO BE VERIFIED IN FIELD

PORT ▪ CITY ARCHITECTURE
65 NEWBURY STREET
PORTLAND, ME 04101
207.761.9000

REGISTERED ARCHITECT
LITAY SEMRAU
NO. 2657
11/1/16
STATE OF MAINE

Consultants:

MECHANICAL SYSTEMS ENGINEERS, INC.
Brad Cousins, Mechanical
Portland Falls Drive, Yarmouth, Maine 04096
Tel. (207) 846-1441 * Fax. (207) 846-1443
mechsys@maine.rr.com

Structural Integrity Consulting Engineers, Inc.

SWIFTCURRENT Engineering Services

PERMIT SET
11-1-16

NOT FOR CONSTRUCTION

NEWPORT DEVELOPMENT ASSOCIATES

164 Middle St
Portland, Maine

#	DATE	DESCRIPTION

Date Issued November 1, 2016
Project Number 1620T
Drawing Scale AS NOTED

DEMO ROOF PLAN

Drawn By JP CM TS CR
Checked By LAS

D1.4

COPYRIGHT: Reuse or reproduction of the contents of this document is not permitted without written permission of PORT CITY ARCHITECTURE PA