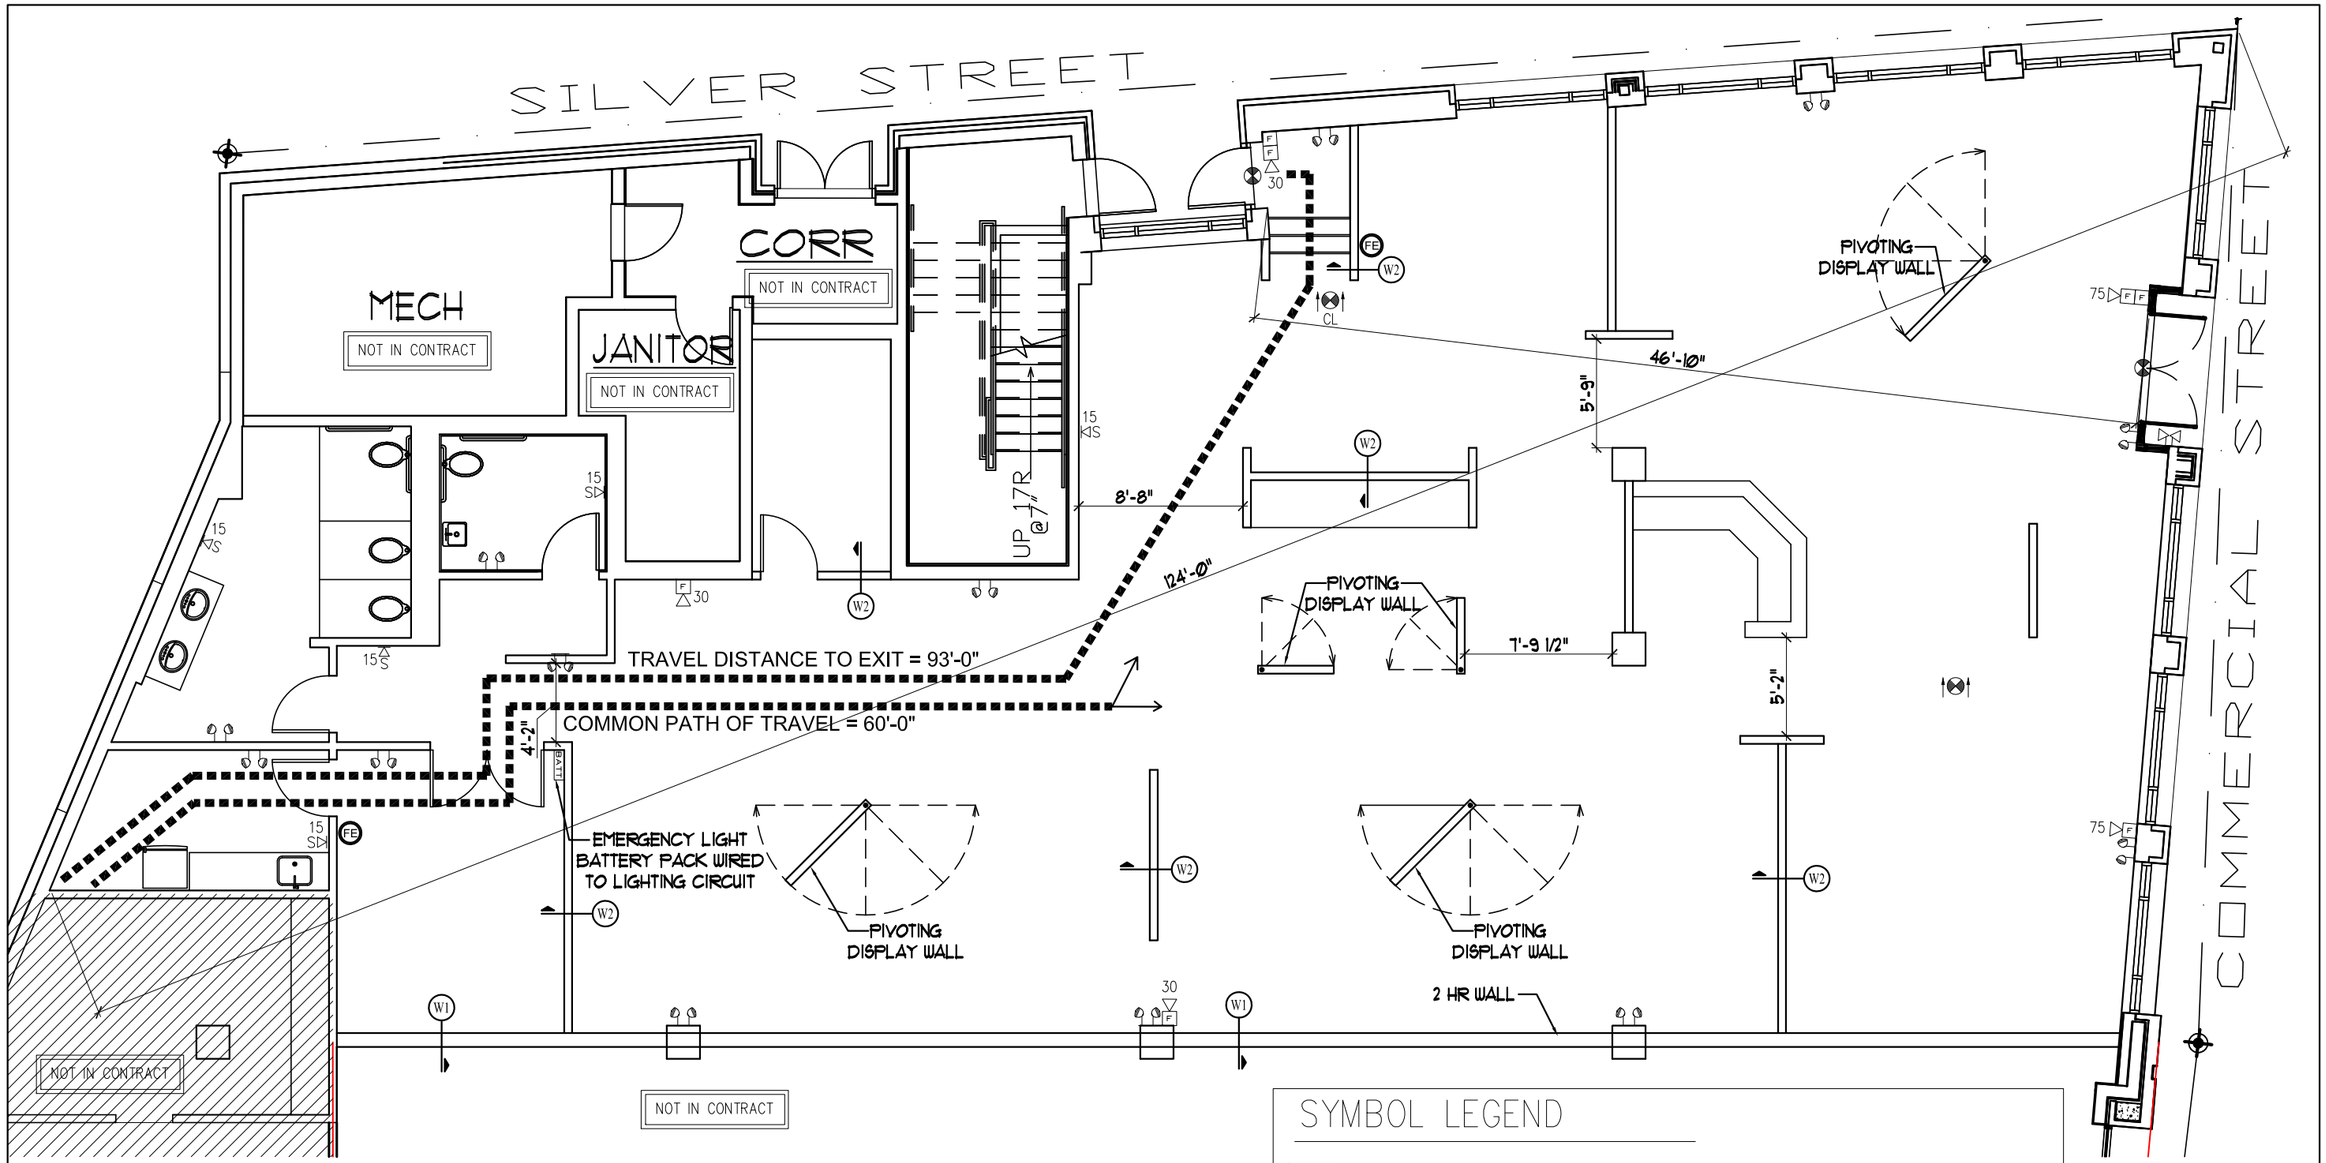

SYMBOL LEGEND

- BATT — EMERGENCY LIGHTING BATTERY PACK DUAL-LITE No LM130-12VI-0 SELF-DIAGNOSTIC
- INTERIOR REMOTE HEAD DUAL-LITE (LED) MODEL No. CPRD 1203L COLOR BY ARCH, RUN (1) LOW VOTAGE WIRE FROM EACH UNIT BACK TO BATTERY PACK
- EXTERIOR REMOTE HEAD DUAL-LITE (LED) MODEL No. OCRD 1203L COLOR BY ARCH, RUN (1) LOW VOTAGE WIRE FROM EACH UNIT BACK TO BATTERY PACK
- EXIT LIGHT FIXTURE, UNSWITCHED, DUAL-LITE *LX-U-R-W-E OR APPROVED EQUAL CL DENOTES CEILING MOUNTED
- F — FIRE ALARM AUDIO/VISUAL, MOUNT 6'-8"AFF, NUMBER DENOTES CANDELA RATING. "MH" DENOTES MINIHORN.
- F — FIRE ALARM PULL STATION – MOUNT 48"AFF
- SD — FIRE ALARM VISUAL STROBE ONLY, FLUSH MOUNT 6'-8" AFF. NUMBER DENOTE CANDELA RATINGS.
- HD — SYSTEM CONNECTED FIXED TEMPERATURE HEAT DETECTOR
- SD — SMOKE DETECTOR, PHOTOELECTRIC TYPE, SYSTEM CONNECTED.
- FE — FIRE EXTINGUISHER

LICENSED ARCHITECT
DAVID LLOYD
NO. 936
STATE OF MAINE

ARCHETYPE
architects
48 Union Wharf Portland, Maine 04101
(207) 772-6022 Fax (207) 772-4056

Scale: 1/8"=1'-0

Date: 10 July 2013

LIFE SAFETY PLAN

Project: 145 COMMERCIAL STREET
COMMERCIAL STREET
PORTLAND, ME

LS-1