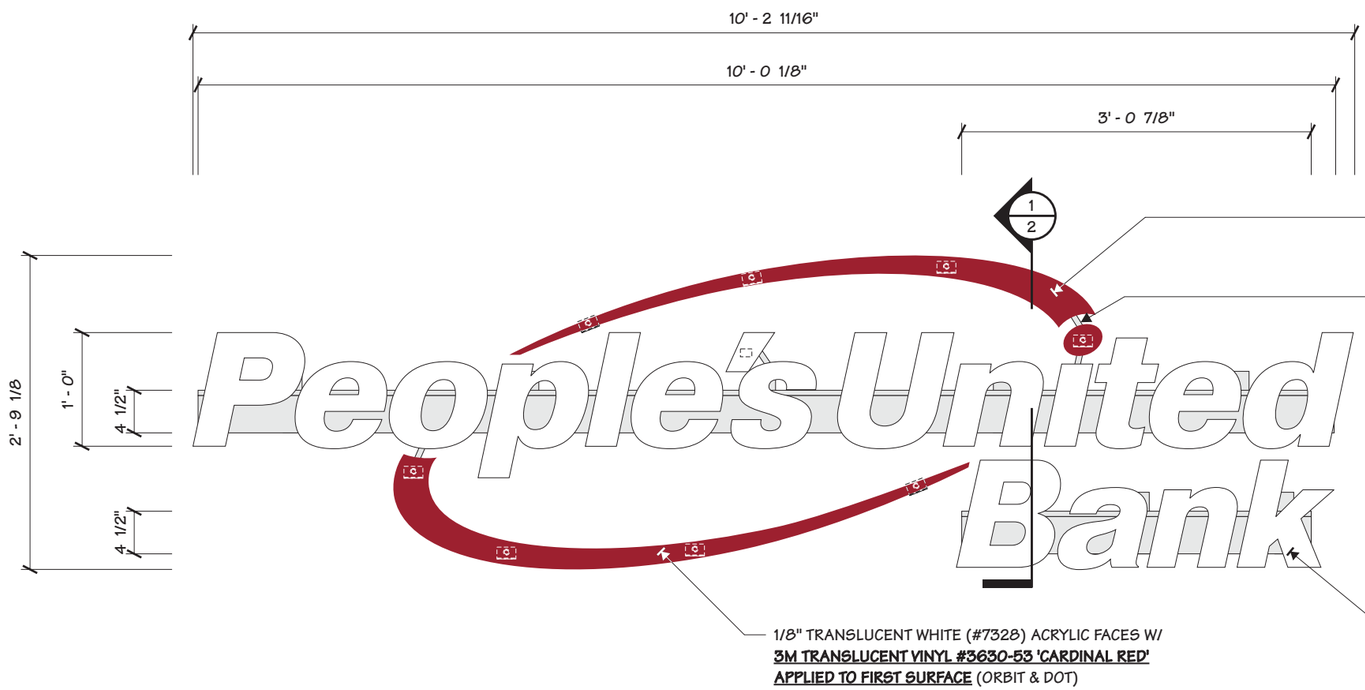

1/1 FRONT ELEVATION
3/4" = 1' - 0"

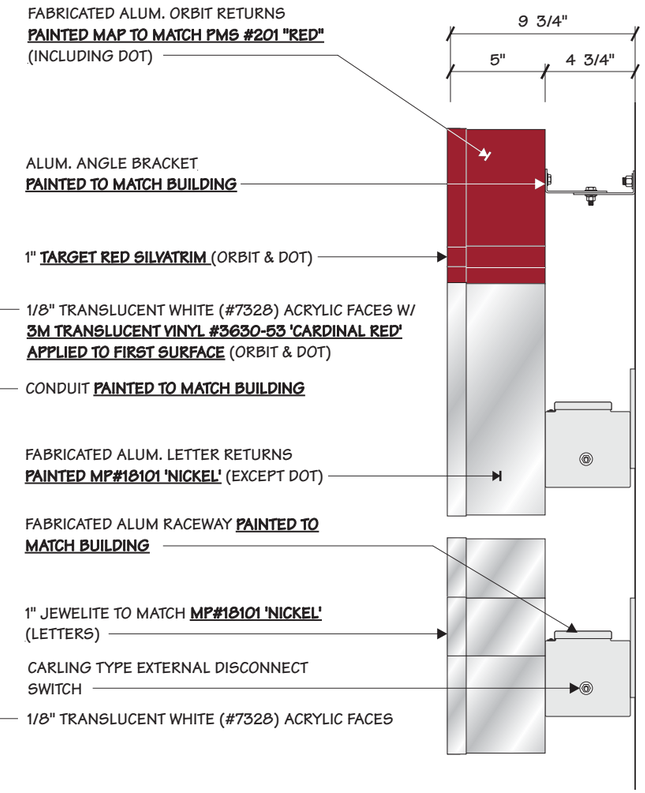

2/1 SIDE VIEW
1/8" = 1"

Architectural Graphics Incorporated
2655 International Parkway
P.O. Box 9175
Virginia Beach, VA 23450
(757)427-1900

Project Title
PEOPLE'S UNITED BANK

Date 08.25.15

AGI EoR
Lead Drafter GLM
Drawn By GLM
Project Mgr. L. ORAN

General Sign Specifications
- ☐ Interior ■ Exterior
- ■ Single Faced ☐ Double Faced
- ☐ _____
- ☐ Non-Illuminated
- ■ Illuminated
  120 Volts _____ Amps(+/-)

Location _____
Windload _____

Drawing Revisions		
Drawn By	Date	Change
A		
A		
A		
A		
A		
A		
A		
A		
A		
A		
A		
A		

This document is the sole property of Architectural Graphics, Inc., and all design, manufacturing, reproduction, use and sale rights regarding the same are expressly forbidden. It is submitted under a confidential relationship, for a special purpose, and the recipient, by accepting this document assumes custody and agrees that this document will not be copied or reproduced in whole or in part, nor its contents revealed in any manner or to any person except for the purpose for which it was tendered, nor any special features peculiar to this design be incorporated in other projects.

Code 07018
Type C
Sign Type C4-W-12-R
PG #: 1

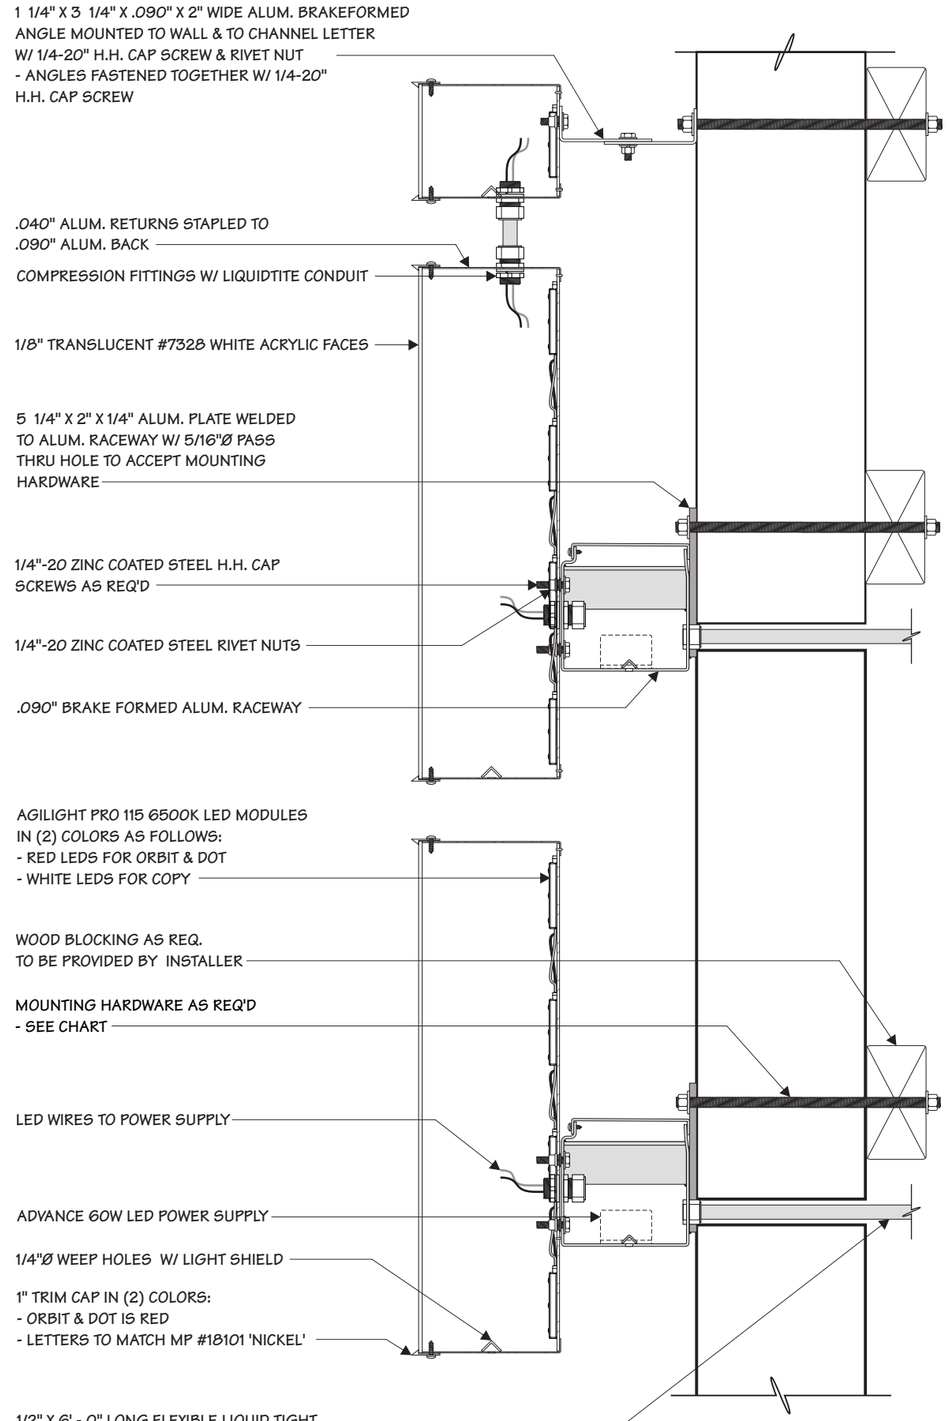

1/2 SIDE SECTION
3/16" = 1"

MOUNTING HARDWARE CHART	MASONRY	WOOD	METAL
1/4" ZINC PLATED STEEL THREADED ROD THRU WALL	●	●	●
1/4" LAGS WITH SHIELDS	●		
1/4" LAG BOLTS		●	
1/4" TOGGLE BOLTS			●

NOTE:
1) THREADED ROD WILL BE PROVIDED STANDARD - ALL OTHER HARDWARE IS TO BE PROVIDED BY THE INSTALLER AS REQ.
2) DESIGN INTENDED FOR NOT GREATER THAN 3RD STORY MOUNTING - HIGHER ELEVATIONS REQUIRE REVIEW

NOTES:
1.) PAINT INSIDE OF LOGO W/ SPRAY-LAT 'STAR BRIGHT WHITE' LIGHT ENHANCEMENT PAINT
2.) SILICONE SEAL ALL WALL PENETRATIONS

Architectural Graphics Incorporated
2655 International Parkway
P.O. Box 9175
Virginia Beach, VA 23450
(757)427-1900

Project Title
PEOPLE'S UNITED BANK

Date **08.25.15**

AGI EoR
Lead Drafter **GLM**
Drawn By **GLM**
Project Mgr. **L. ORAN**

General Sign Specifications
☐ Interior ■ Exterior
■ Single Faced ☐ Double Faced
☐ _____
☐ Non-Illuminated
■ Illuminated
120 Volts _____ Amps(+/-)
Location _____
Windload _____

Drawing Revisions		
Drawn By	Date	Change

This document is the sole property of Architectural Graphics, Inc., and all design, manufacturing, reproduction, use and sale rights regarding the same are expressly forbidden. It is submitted under a confidential relationship, for a special purpose, and the recipient, by accepting this document assumes custody and agrees that this document will not be copied or reproduced in whole or in part, nor its contents revealed in any manner or to any person except for the purpose for which it was tendered, nor any special features peculiar to this design be incorporated in other projects.

Code **07018**
Type **C**
Sign Type **C4-W-12-R**
PG #: **2**

1) **UNLESS OTHERWISE SPECIFIED:** All layouts are for a single face sign or a single set of letters and the depth of the application considered for the layout is 5 inches.
2) LED module placement is approximate. AgiLight recommends the sign manufacturer verify the LED placement and quantity to ensure even illumination and brightness expectations are achieved.
3) Estimations are based off the quality of art work and information provided by the customer, this includes: font style, letter height, depth, face material, and any special instructions.
   Missing information may cause delays in the delivery of estimates, as well as effect product selection, accurate quantities, and brightness.
4) For installation instructions of AgiLight LED systems please refer to www.AgiLight.com under the TOOLS & DOWNLOADS section or contact AgiLight's Inside Sales Team at: +1.866.482.0203

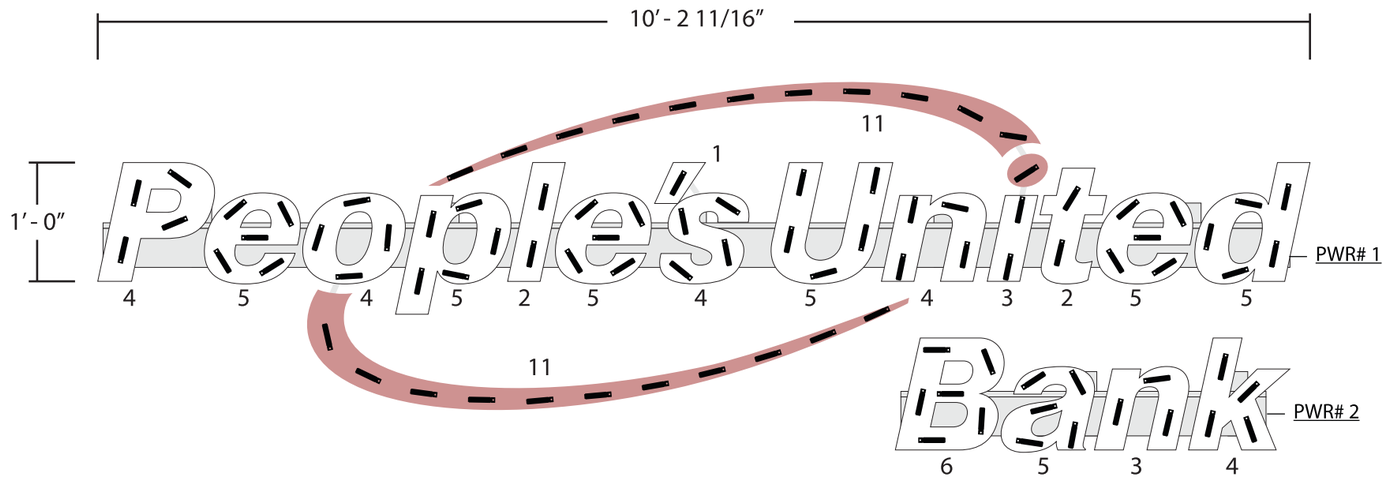

Notes:
Layout based off a 5″ depth.

47 feet LS-PRO115-65K-2L1 - 94 Modules
2 - PS12-60WSL-100-277V

12″ People's United Bank

August 26, 2015 | MP

AGILIGHT
Light It Up

1074 Arion Circle Suite 116, San Antonio, TX 78216
PH: +1 (866) 482-0203 - Fax: +1 (210) 360-1454
www.AgiLight.com

1/3 LED LAYOUT
N.T.S.

Architectural Graphics Incorporated
2655 International Parkway
P.O. Box 9175
Virginia Beach, VA 23450
(757)427-1900

Project Title
PEOPLE'S UNITED BANK

Date **08.25.15**

AGI EoR
Lead Drafter **GLM**
Drawn By **GLM**
Project Mgr. **L. ORAN**

General Sign Specifications
- ☐ Interior ■ Exterior
- ■ Single Faced ☐ Double Faced
- ☐ _____
- ☐ Non-Illuminated
- ■ Illuminated
  120 Volts _____ Amps(+/-)

Location _____
Windload _____

Drawing Revisions

Drawn By	Date	Change
A		
B		
C		
D		
E		
F		
G		
H		
I		
J		

This document is the sole property of Architectural Graphics, Inc., and all design, manufacturing, reproduction, use and sale rights regarding the same are expressly forbidden. It is submitted under a confidential relationship, for a special purpose, and the recipient, by accepting this document assumes custody and agrees that this document will not be copied or reproduced in whole or in part, nor its contents revealed in any manner or to any person except for the purpose for which it was tendered, nor any special features peculiar to this design be incorporated in other projects.

Code **07018** | Type **C**

Sign Type **C4-W-12-R** | PG #: **3**