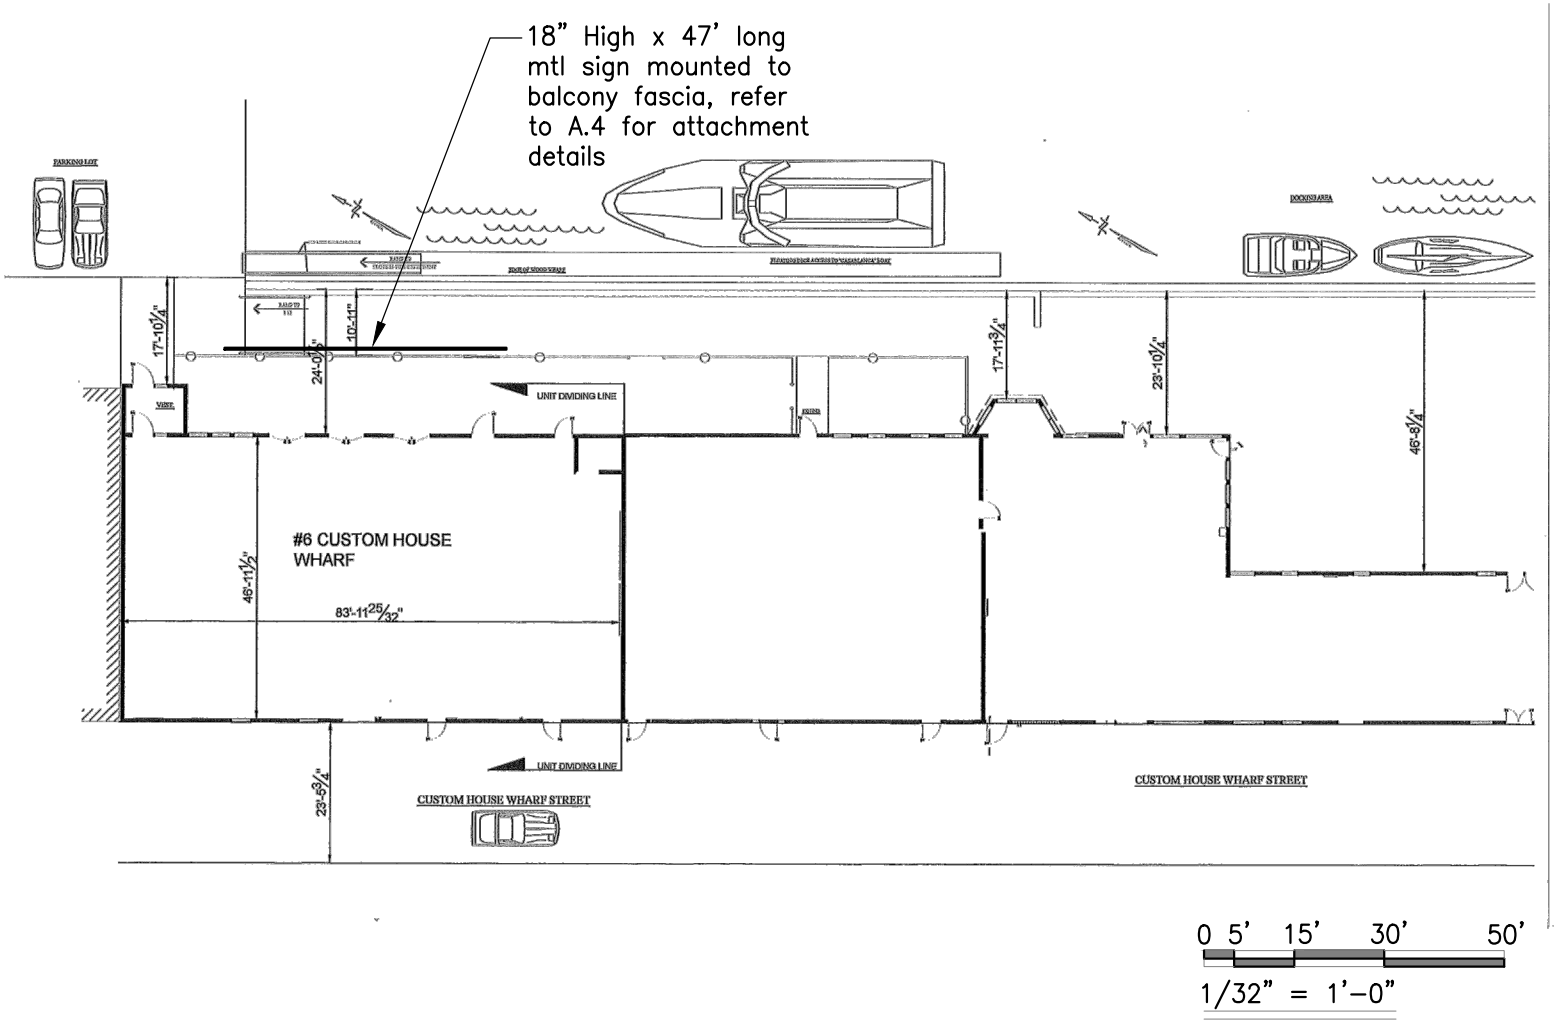

David Matero
Architecture

100 Front Street
Suite 40
Bath, Maine 04530
207.671.6820
david@davidmatero.com

Copyright 2013, David Matero Architecture, LLC

Sign Permit

Plan
N

Fish Shack LLC

6 Custom House Wharf Street, Portland, ME

Site Plan

Scale: 1/32" = 1'-0"
Date: 09.23.13

A.1