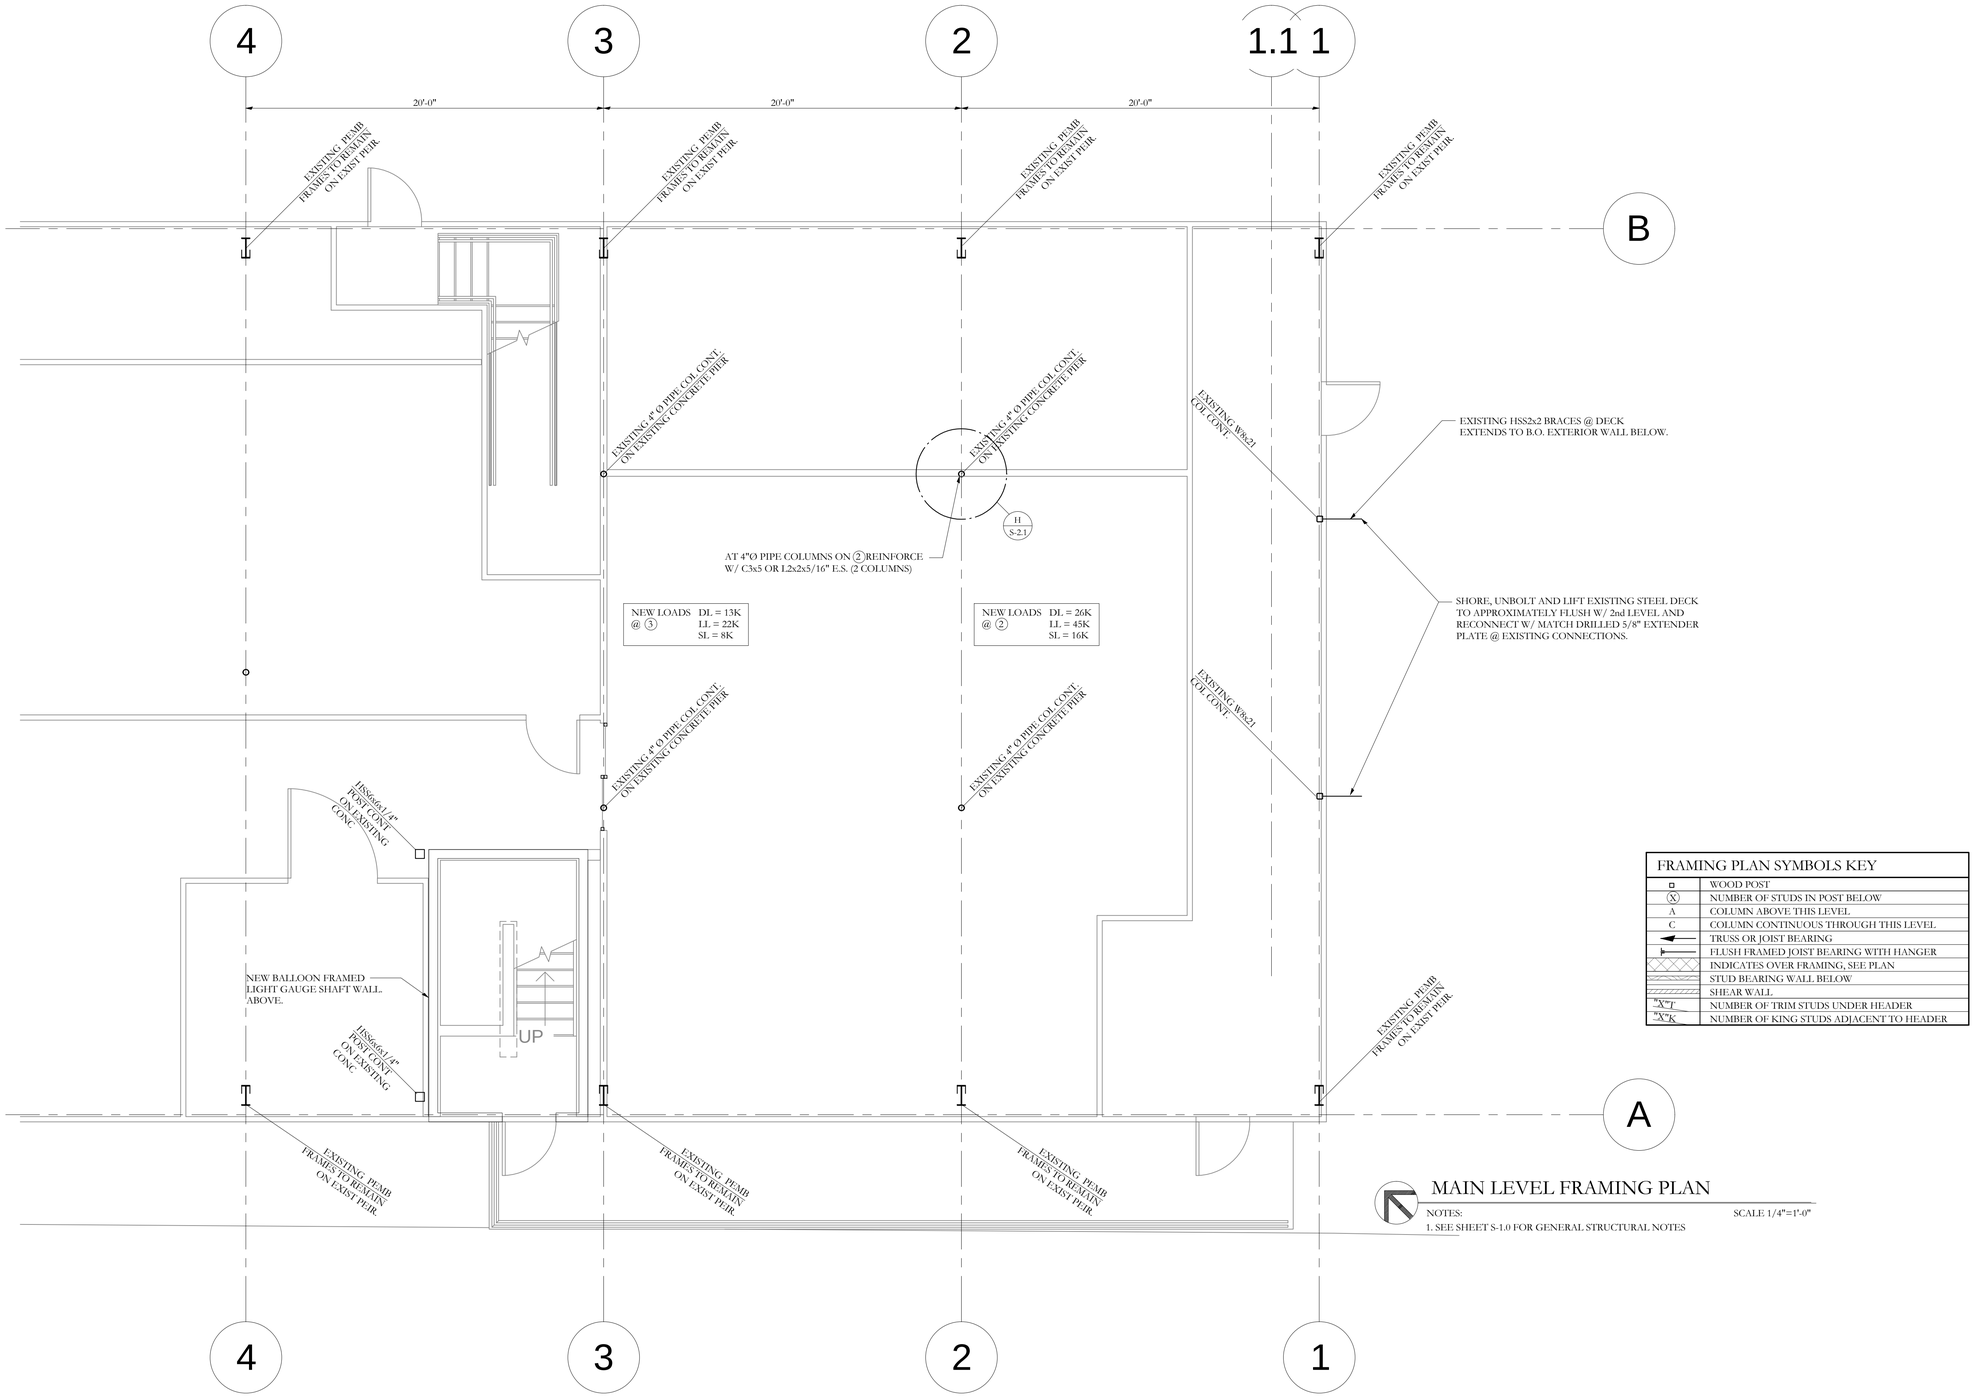

FRAMING PLAN SYMBOLS KEY	
▫	WOOD POST
(X)	NUMBER OF STUDS IN POST BELOW
∧	COLUMN ABOVE THIS LEVEL
C	COLUMN CONTINUOUS THROUGH THIS LEVEL
◄——	TRUSS OR JOIST BEARING
⊢——	FLUSH FRAMED JOIST BEARING WITH HANGER
▨	INDICATES OVER FRAMING, SEE PLAN
▭	STUD BEARING WALL BELOW
▭	SHEAR WALL
"X"T	NUMBER OF TRIM STUDS UNDER HEADER
"X"K	NUMBER OF KING STUDS ADJACENT TO HEADER

MAIN LEVEL FRAMING PLAN

SCALE 1/4"=1'-0"

NOTES:
1. SEE SHEET S-1.0 FOR GENERAL STRUCTURAL NOTES

STATE OF MAINE
AARON C. JONES
No. 10988
LICENSED PROFESSIONAL ENGINEER
6/5/13

Prepared For:

Consultant:
Structural Integrity
Consulting Engineers
77 Oak Street
Portland, ME, 04101
p. 207.774-4614
f. 866.793.7835
www.structuralintegrity.com
BUILD WITH CONFIDENCE
© SI Aaron C. Jones, PE
SI# 13-0052

Architect:
ARCHETYPE Architects
48 Union Wharf Portland, Maine 04101
(207) 772-6022 Fax (207) 772-4056

Project:
MAINE WHARF
OFFICE RENOVATION
BUILDING B
68 COMMERCIAL ST.
PORTLAND, MAINE

Revisions:

Scale: 1/4" = 1'-0"

Date: 06-05-13

1st FLOOR FRAMING PLAN

S1.1