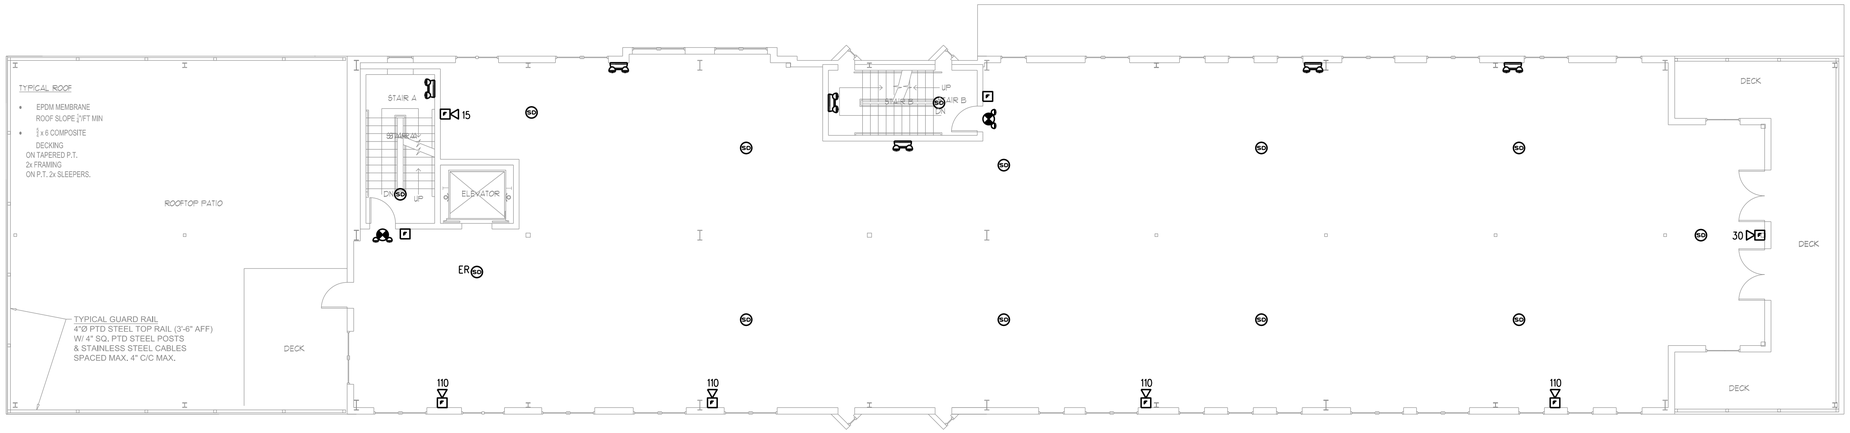

THIRD FLOOR PLAN

SCALE: 1/8"=1'-0"

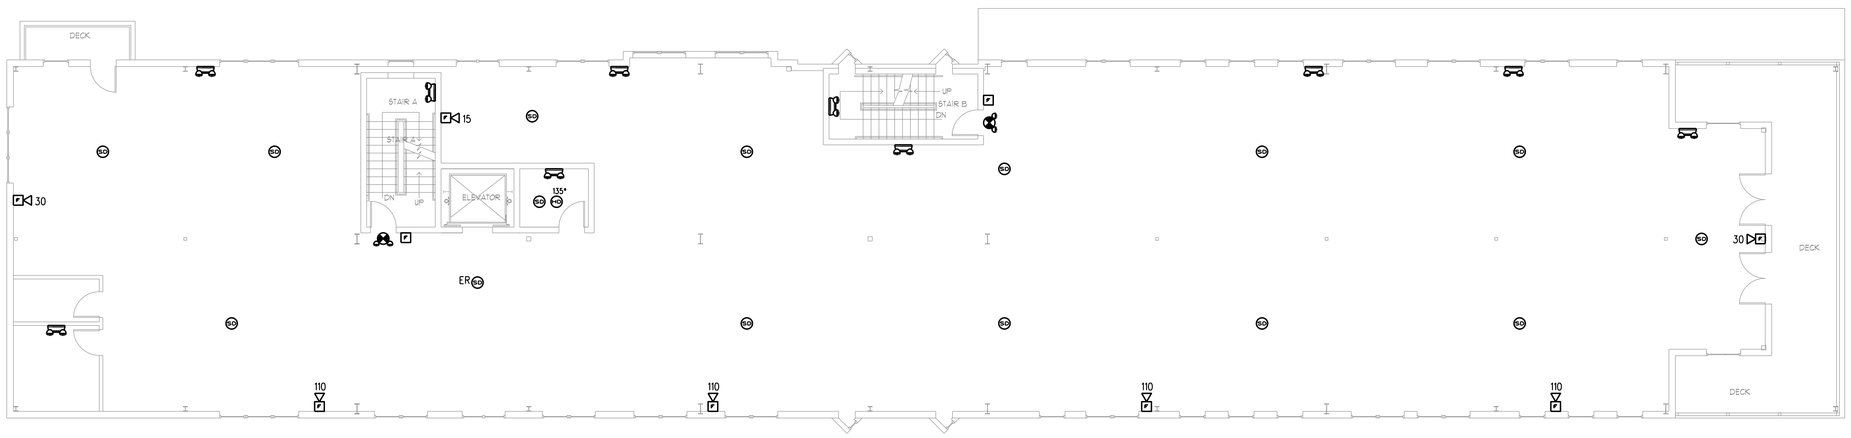

SECOND FLOOR PLAN

SCALE: 1/8"=1'-0"

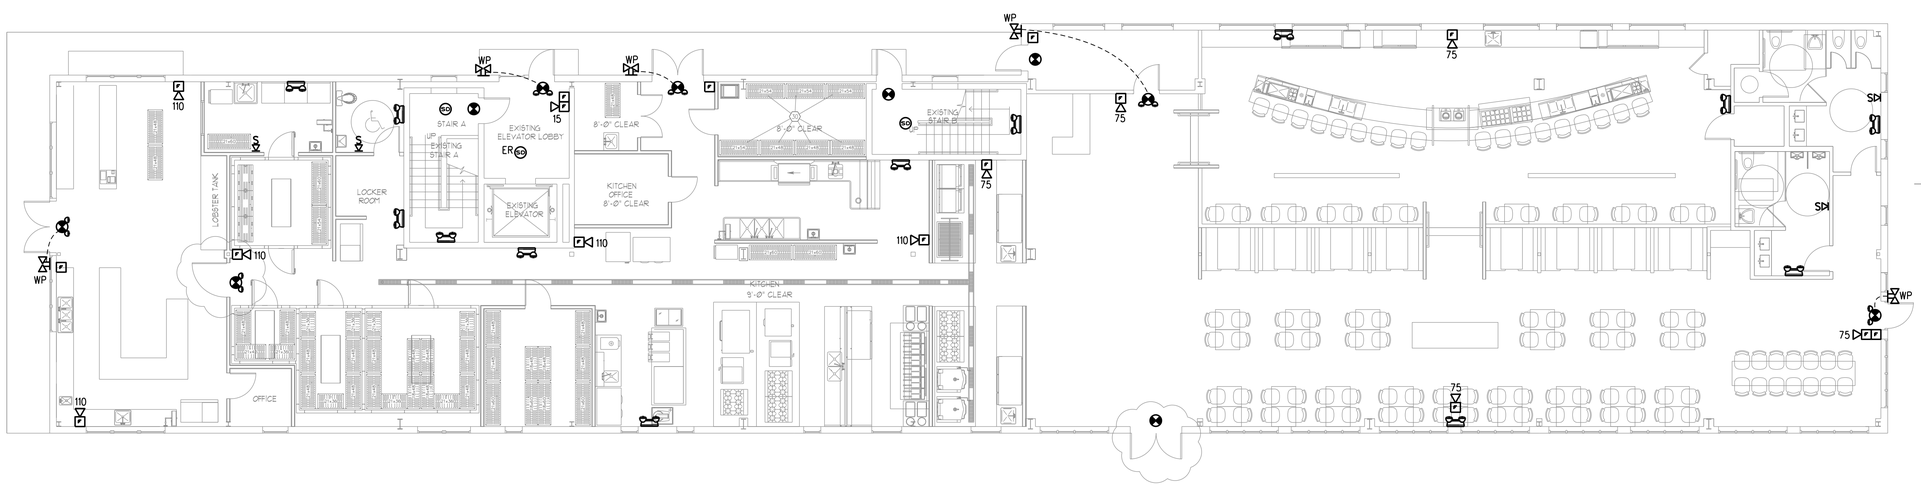

FIRST FLOOR PLAN

SCALE: 1/8"=1'-0"

SYMBOL LEGEND

- SELF CONTAINED EMERGENCY LIGHT W/2 HEADS DUAL-LITE (LED) MODEL LZ65I-03L, 65 WATTS FOR 90 MINUTES, COLOR BY ARCHITECT
- EXTERIOR REMOTE HEAD DUAL-LITE (LED) MODEL No EVR2
- SELF CONTAINED EXIT / EMERGENCY LIGHT COMBO W/2 HEADS DUAL-LITE (LED) MODEL EVC U R W D4 1OR APPROVED EQUAL
- EXIT LIGHT FIXTURE, UNSWITCHED, DUAL-LITE LX-U-R-W-E OR APPROVED EQUAL
- FACP FIRE ALARM CONTROL PANEL
- 15 FIRE ALARM AUDIO/VISUAL, MOUNT 6'-8"AFF, NUMBER DENOTES CANDELA RATING. "MH" DENOTES MINIHORN, "CL" DENOTED CEILING MOUNTED. NO DESIGNATION EQUALS 15cd
- F FIRE ALARM PULL STATION, MOUNT 48"AFF
- 110 FIRE ALARM VISUAL STROBE ONLY, FLUSH MOUNT 6'-8" AFF, NUMBER DENOTES CANDELA RATINGS. "CL" DENOTES CEILING MOUNTED
- ER SMOKE DETECTOR, PHOTOELECTRIC TYPE, SYSTEM CONNECTED. "ER" DENOTES ELEV RECALL

STATE OF MAINE
STEVEN M. JOHNSON
#8608
LICENSED
PROFESSIONAL ENGINEER

Prepared For:
MAINE WHARF LLC
72 COMMERCIAL STREET
PORTLAND, ME 04101

Consulting Engineer:
BENNETT ENGINEERING
MECHANICAL • ELECTRICAL
LAND DEVELOPMENT

Architect:
ARCHETYPE architects
48 Union Wharf Portland, Maine 04101
(207) 772-6022 Fax (207) 772-4056

Project:
MAINE WHARF
68 COMMERCIAL STREET
PORTLAND, MAINE

Revisions:

Scale: 1/8"=1'-0" or As Noted

Date: 26 FEBRUARY 2014

LIFE SAFETY PLAN

LS-1