N

AREA OF NEW SEPARATE TENANT/MARKET

COMMON AREA

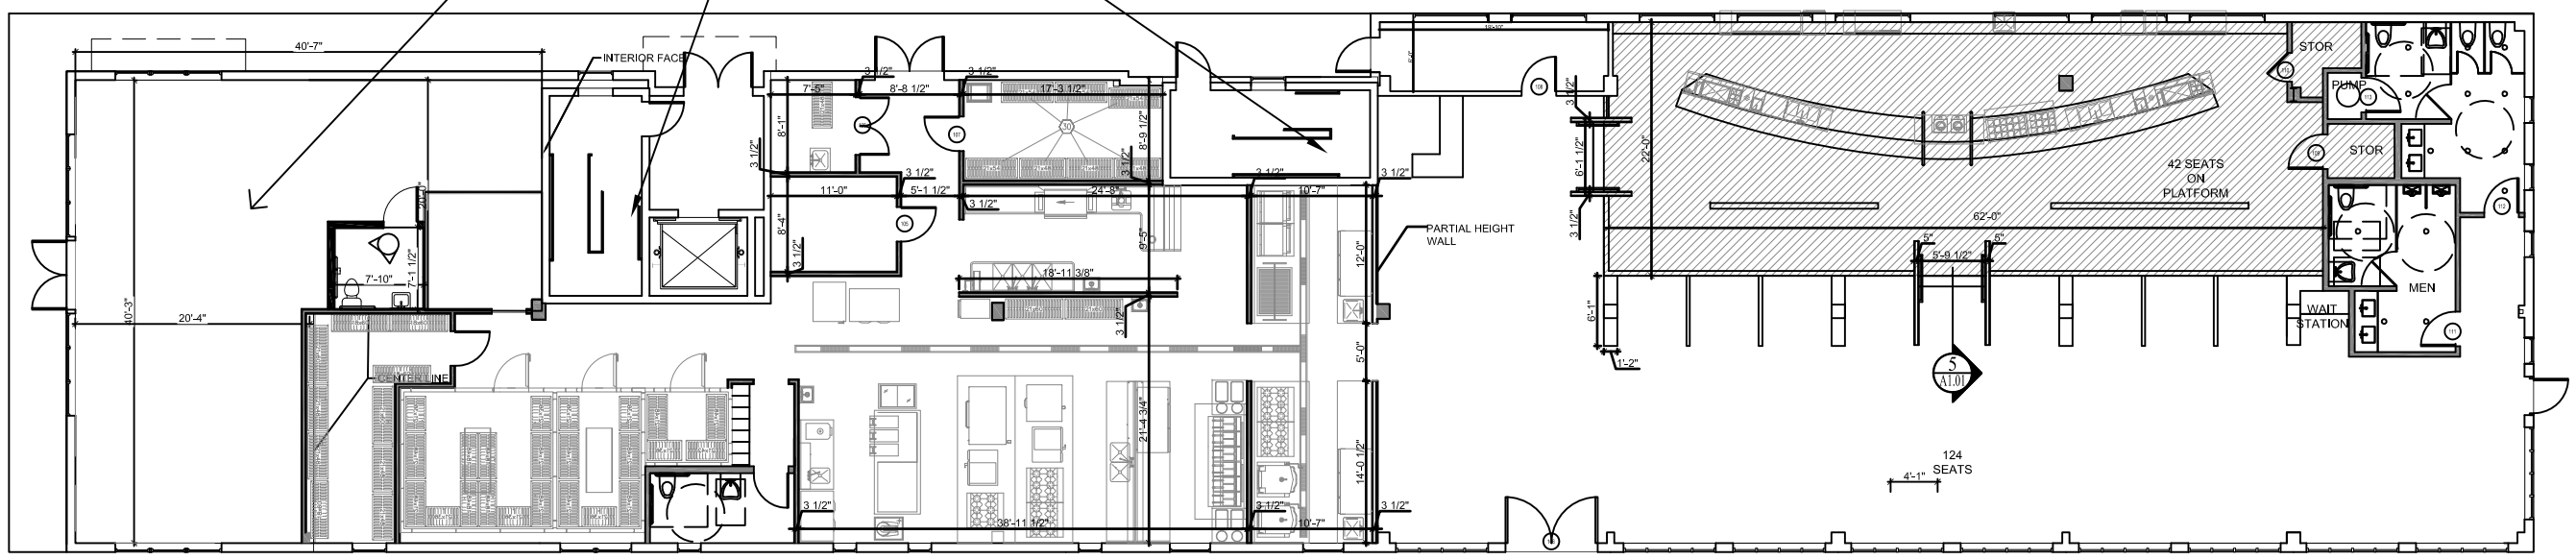

1 FIRST FLOOR FIT UP PLAN
1/8"=1'-0"

1 FIRST FLOOR PLAN

SCALE: 1/16"=1'-0"

AMENDMENT TO ORIGINAL PERMIT SET

B

REGISTERED ARCHITECT
WILLIAM RENNERT HOPKINS
No. 1030
STATE OF MAINE

ARCHETYPE architects
48 Union Wharf Portland, Maine 04101
(207) 772-6022 Fax (207) 772-4056

Scale: As Noted

Date: March 17, 2015

BUILDING A
TENANT A

Project: MAINE WHARF

MAINE WHARF
PORTLAND, MAINE

A1.01