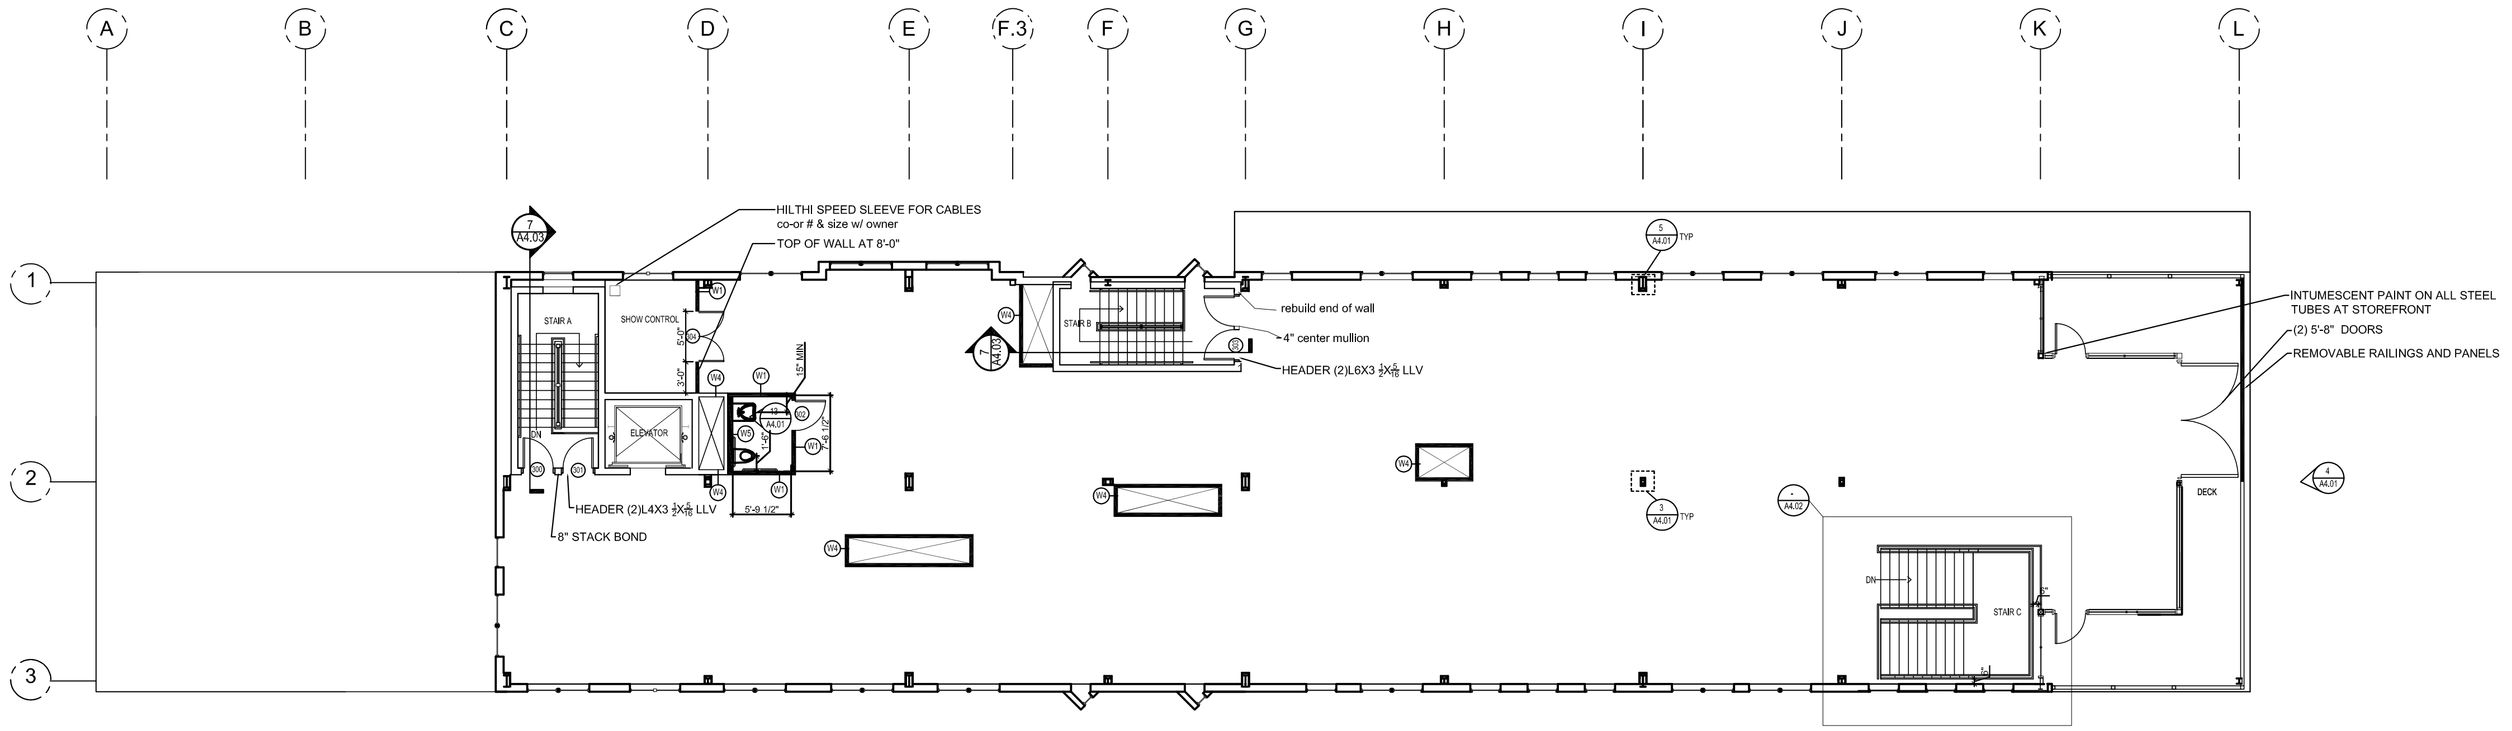

6,677 S.F.

3 | THIRD FLOOR PLAN

SCALE: 3/32"=1'-0"

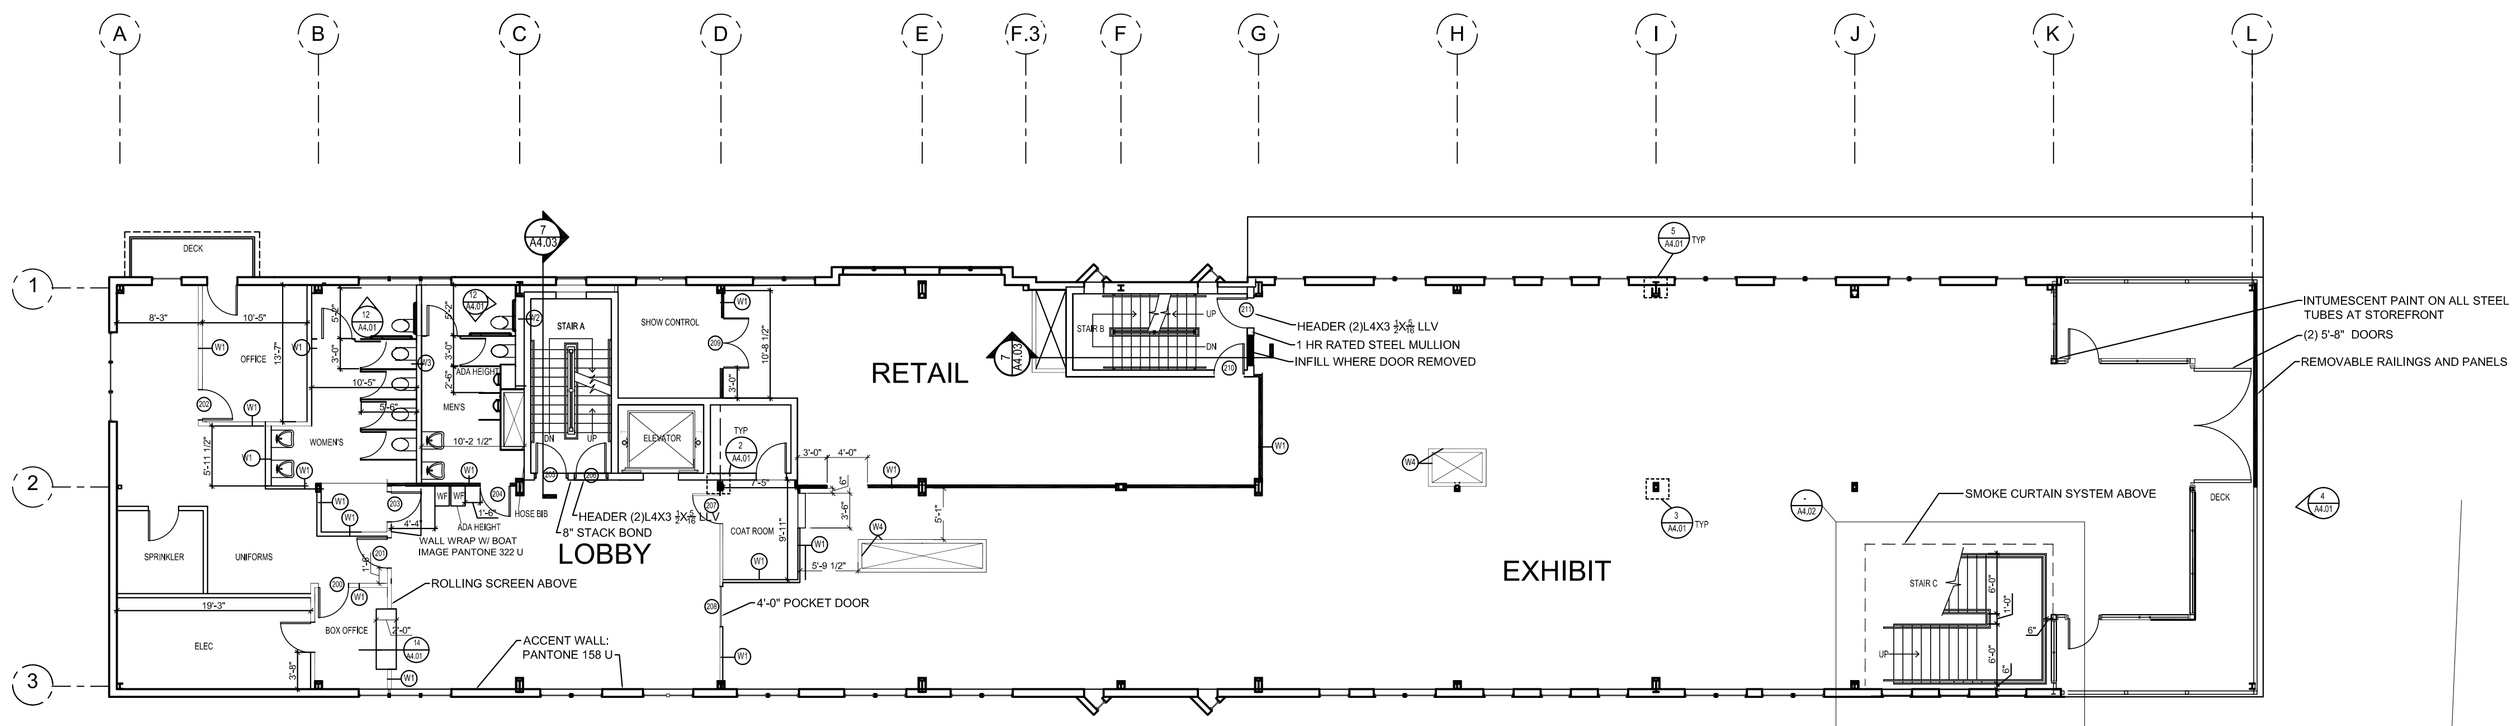

2 | SECOND FLOOR PLAN

SCALE: 3/32"=1'-0"

8,140 S.F.

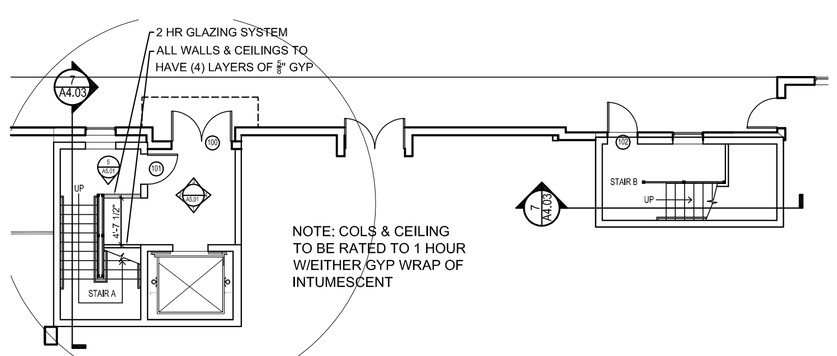

1 | LOBBY PLAN

SCALE: 3/32"=1'-0"

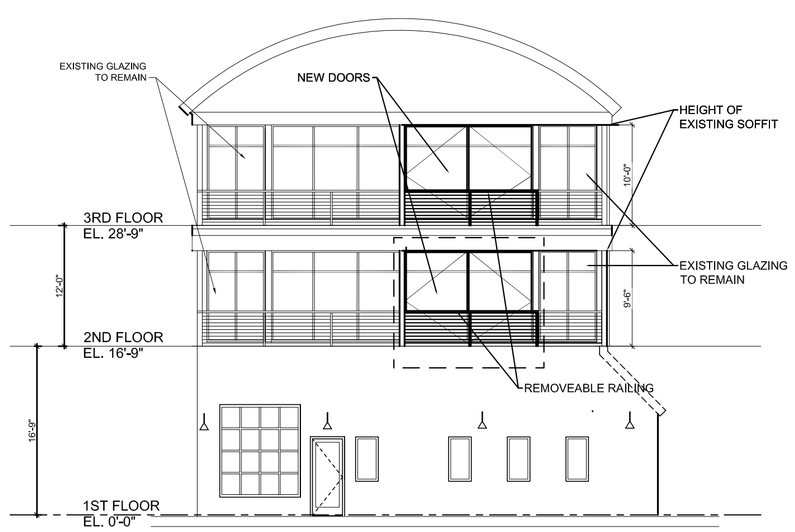

4 | BUILDING ELEVATION

SCALE: 3/32"=1'-0"

DOOR SCHEDULE

DOORS

MARK	TYPE	SIZE	F.R.	HARDWARE SET	MAT.	GLAS
100	F	2(3'-0" x 7'-0")		CLOSERS, PANIC	INSULATED FULL LITE	
101	EXISTING	3'-0" x 7'-0"	1 HOUR	ADD HOLD OPEN, PANIC		
102	EXISTING	3'-0" x 7'-0"		CLOSER, PANIC	METAL	
200	B	3'-0" x 7'-0"		CLOSER, OFFICE	METAL	
201	B	3'-0" x 7'-0"		CLOSER,OFFICE	METAL	
202	B	3'-0" x 7'-0"		PASSAGE DEADBOLT	METAL	
203	B	3'-0" x 7'-0"		PUSH/PULL CLOSER	METAL	
204	B	3'-0" x 7'-0"		PUSH/PULL CLOSER	METAL	
205	EXISTING	3'-0" x 7'-0"	1 HOUR	PANIC HOLD OPEN, CLOSER	METAL	
206	MATCH 205	3'-0" x 7'-0"	1 HOUR	PANIC HOLD OPEN, CLOSER	METAL	MATCH 205
207	C	3'-0" x 7'-0"			PT. WOOD	
208	E	4'-0" x 7'-0"				
209	D	2(2'-6" x 7'-0")		OFFICE		
210	A	3'-0" x 7'-0"	1 HOUR	PANIC HOLD OPEN, CLOSER	METAL	MATCH 21
211	A	3'-0" x 7'-0"	1 HOUR	PANIC HOLD OPEN, CLOSER	METAL	
300	EXISTING	3'-0" x 7'-0"	1 HOUR	PANIC HOLD OPEN, CLOSER	METAL	
301	A	3'-0" x 7'-0"	1 HOUR	PANIC HOLD OPEN, CLOSER	METAL	MATCH 300
302	B	3'-0" x 7'-0"		CLOSER PRIVACY		
303	F	2(3'-0" x 7'-0")	1 HOUR	PANIC HOLD OPEN, CLOSER		MATCH 300
304	B	3'-0" x 7'-0"		PANIC HOLD OPEN, CLOSER	METAL	

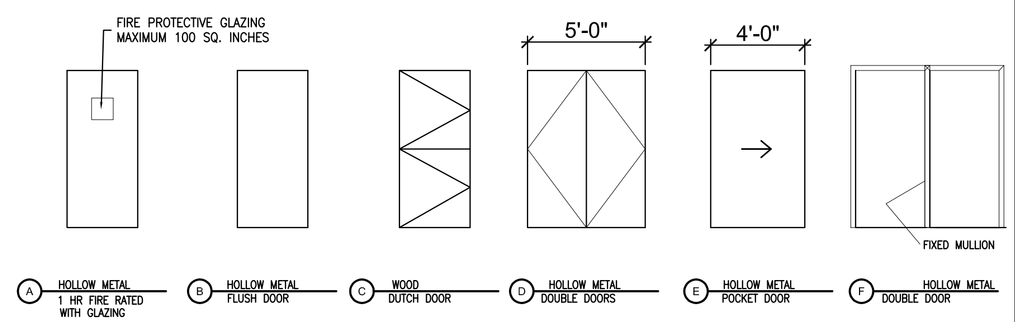

DOOR TYPES

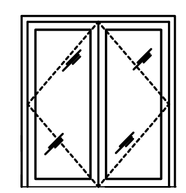

G GLAZED HOLLOW METAL DOUBLE DOOR

REGISTERED ARCHITECT
WILLIAM KENNETH HOPKINS
No. 1080
STATE OF MAINE

Prepared For: MAINE WHARF LLC
72 COMMERCIAL STREET
PORTLAND, ME 04101

Consultant:

Architect: ARCHETYPE
48 Union Wharf Portland, Maine 04101
(207) 772-6022 Fax (207) 772-4056

Project: BUILDING A - MAINE WHARF
INTERIOR FIT-UP
PORTLAND SCIENCE CENTER
MAINE WHARF.
PORTLAND ME

Revisions: 5-22-2015 REVISION TO PERMIT SET

Scale: 3/32" = 1'-0"

Date: 5-13-2015

FLOOR PLANS & ELEVATION & DOOR SCHEDULE

A1.02