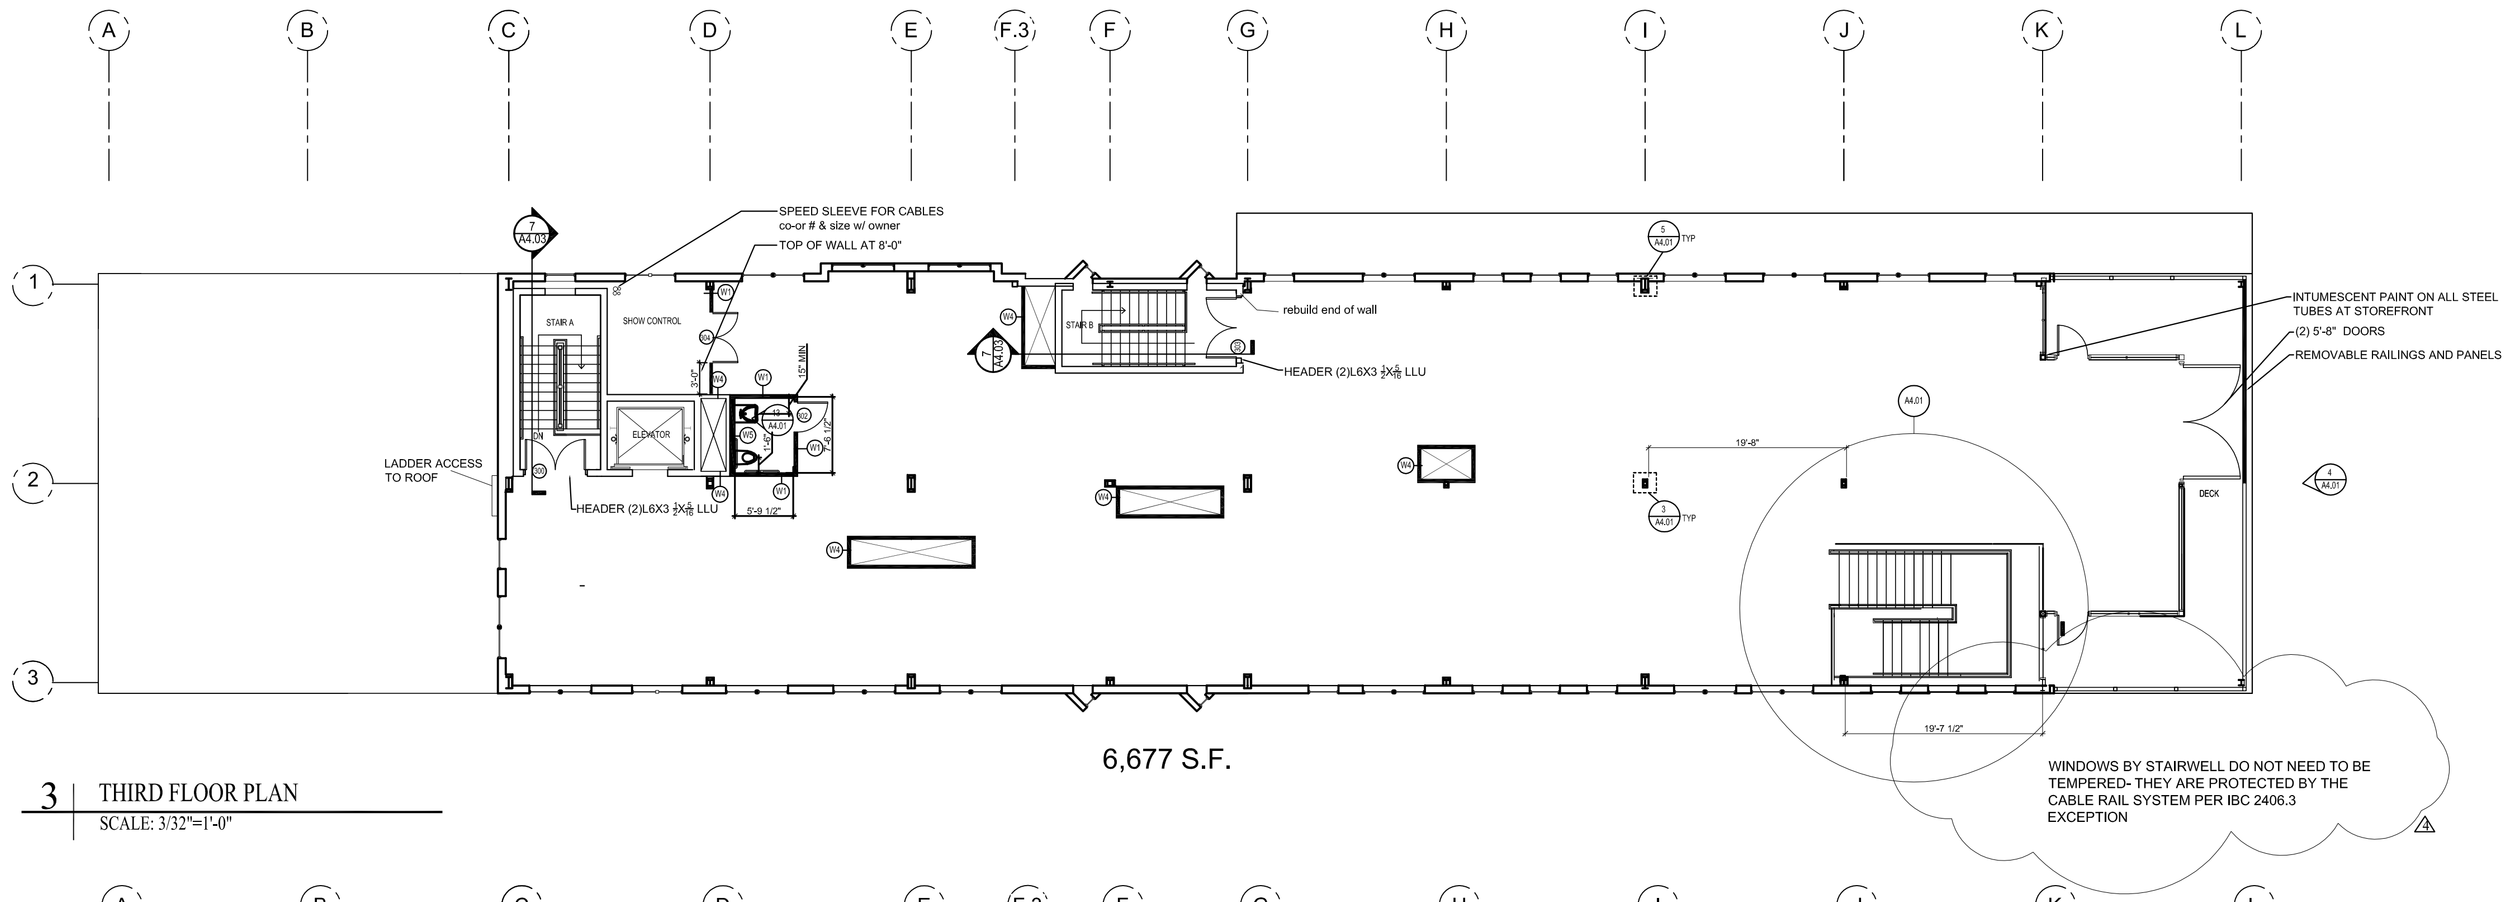

3 | THIRD FLOOR PLAN

SCALE: 3/32"=1'-0"

6,677 S.F.

DOOR SCHEDULE

DOORS

MARK	TYPE	SIZE	F.R.	HARDWARE SET	MAT.	REMARKS
100	G	2(3'-0" x 7'-0")		CLOSERS, PANIC	MAHOGANY FULL LITE	TRANSOM
101	A	3'-0" x 7'-0"	1 HOUR	HOLD OPEN, PANIC		EXIST. FRAME
102	EXISTING	3'-0" x 7'-0"		CLOSER, PANIC	METAL	CHANGE SWING
200	B	3'-0" x 7'-0"		CLOSER, OFFICE	METAL	
201	B	3'-0" x 7'-0"		CLOSER,OFFICE	METAL	
202	B	3'-0" x 7'-0"		STOREROOM	METAL	
203	B	3'-0" x 7'-0"		PUSH/PULL CLOSER	METAL	
204	B	3'-0" x 7'-0"		PUSH/PULL CLOSER	METAL	
205/206	EXIST/NEW	2-3'-0" x 7'-0"	1 HOUR	PANIC HOLD OPEN, CLOSER	METAL	
207	C	3'-0" x 7'-0"		PASSAGE		8" SHELF
208	D	2(3'-0" x 7'-0")			METAL	DOUBLE SWING
209	D	2(3'-0" x 7'-0")		OFFICE		
210	A	3'-0" x 7'-0"	1 HOUR	PANIC HOLD OPEN, CLOSER	METAL	
211	A	3'-0" x 7'-0"	1 HOUR	PANIC HOLD OPEN, CLOSER	METAL	
212	EXISTING	3'-0" x 7'-0"		STOREROOM LOCK	METAL	REVERSE SWING
213	EXISTING	3'-0" x 7'-0"		STOREROOM LOCK	METAL	
300/301	EXIST/NEW	2-3'-0" x 7'-0"	1 HOUR	PANIC HOLD OPEN, CLOSER	METAL	
301	F	3'-0" x 7'-0"	1 HOUR	PANIC HOLD OPEN, CLOSER	METAL	
302	B	3'-0" x 7'-0"		CLOSER PRIVACY		
303	F	2-3'-0" x 7'-0"	1 HOUR	PANIC HOLD OPEN, CLOSER		
304	B	2-3'-0" x 7'-0"		OFFICE	METAL	

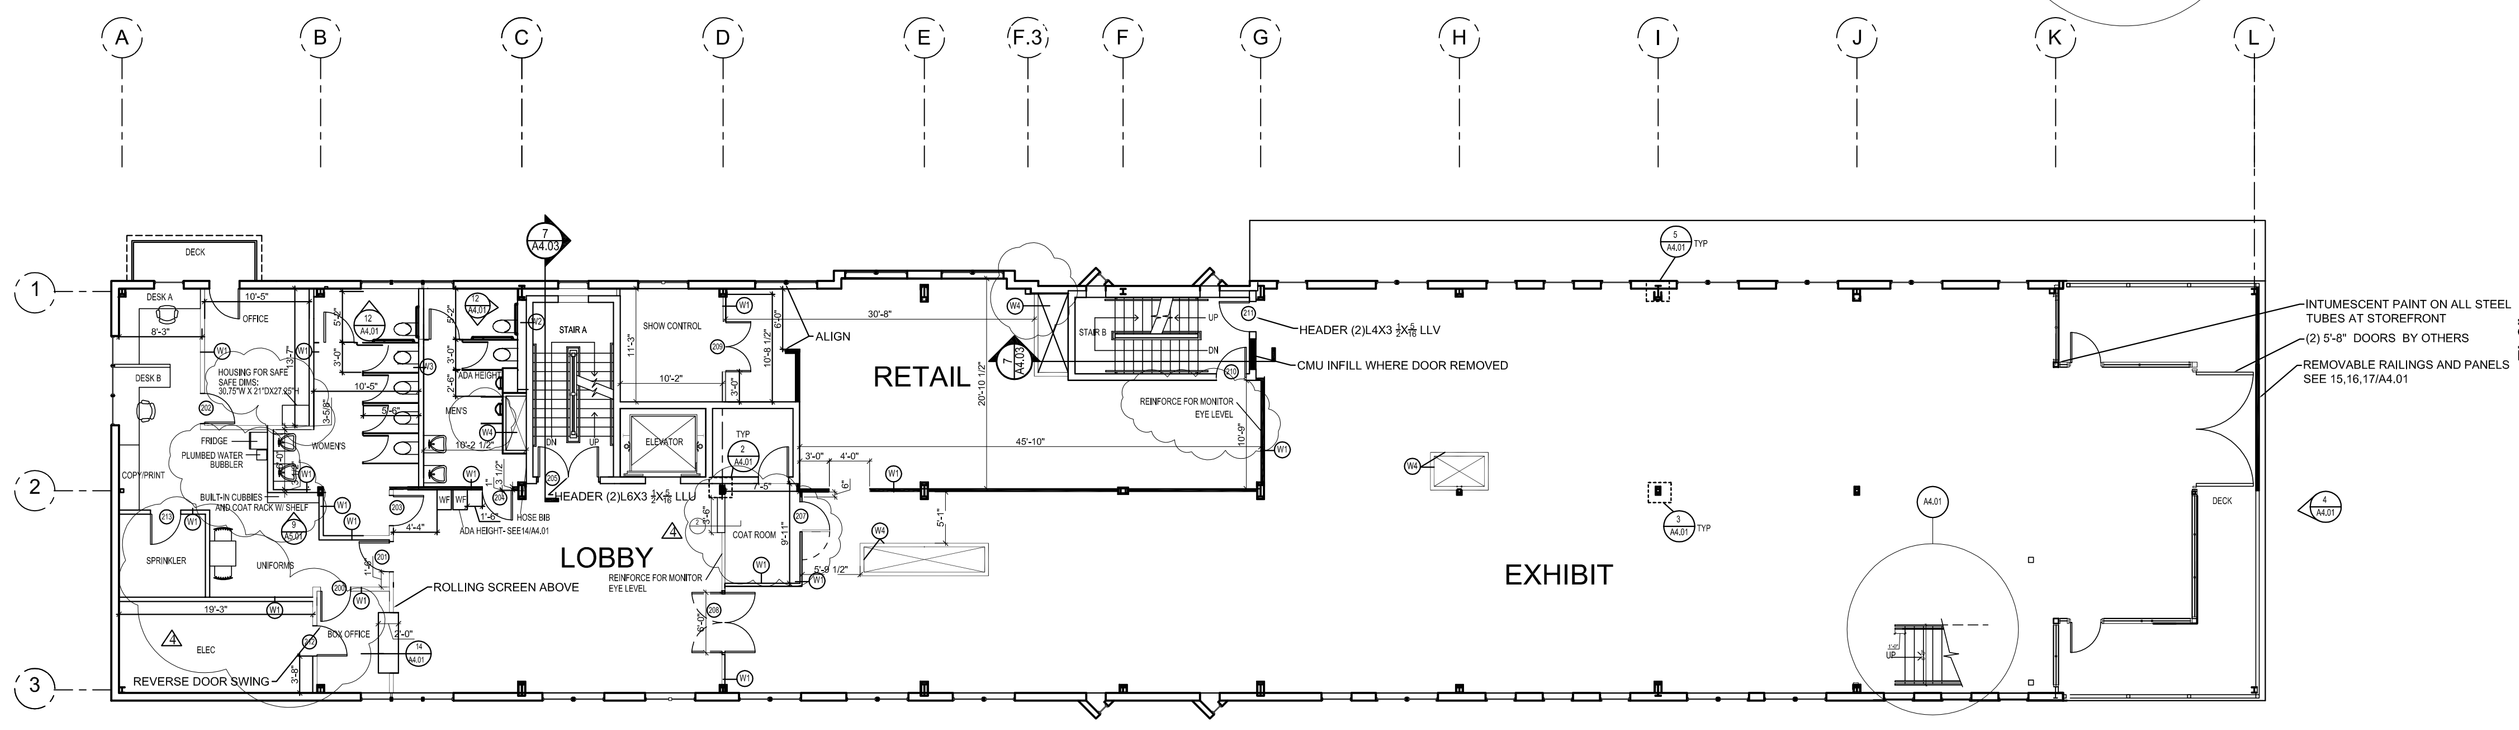

2 | SECOND FLOOR PLAN

SCALE: 3/32"=1'-0"

8,140 S.F.

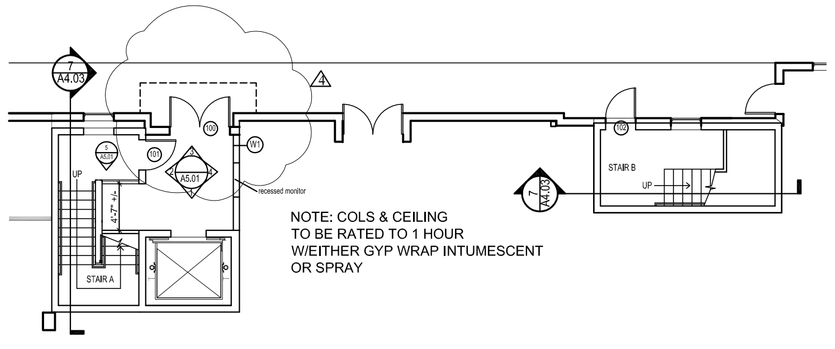

1 | LOBBY PLAN

SCALE: 3/32"=1'-0"

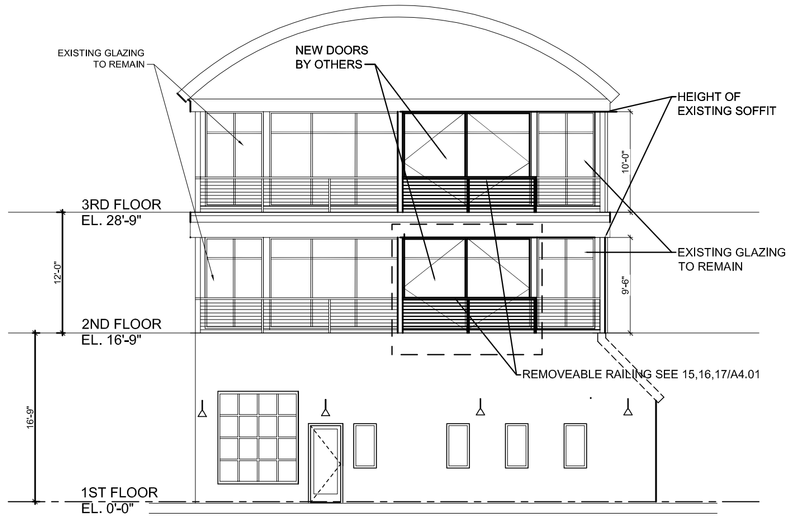

4 | BUILDING ELEVATION

SCALE: 3/32"=1'-0"

DOOR TYPES

REGISTERED ARCHITECT
WILLIAM RENNETT HOPKINS
No. 1090
STATE OF MAINE

Prepared For:
MAINE WHARF LLC
72 COMMERCIAL STREET
PORTLAND, ME 04101

Consultant:

Architect:
ARCHETYPE
48 Union Wharf Portland, Maine 04101
(207) 772-6022 Fax (207) 772-4056

Project:
BUILDING A - MAINE WHARF
INTERIOR FIT-UP
PORTLAND SCIENCE CENTER
MAINE WHARF,
PORTLAND ME

Revisions:
5-13-2015 Permit Submission
6-16-2015 rev. Permit Submission
6-18-2015 Construction Set
6-29-2015 Addendum 1
7-10-15 Response to Building Inspections

Scale: 3/32" = 1'-0"

Date: 5-13-2015

FLOOR PLANS & ELEVATION & DOOR SCHEDULE

A1.02