PROJECT NORTH

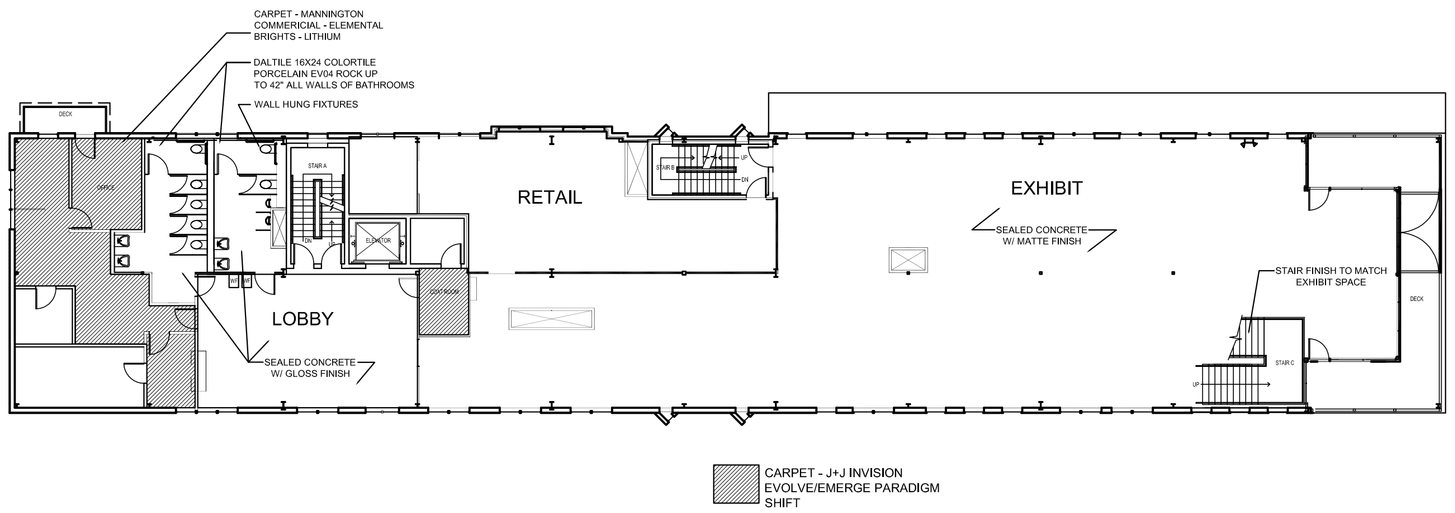

1 | SECOND FLOOR FINISH PLAN
SCALE: 1/16"=1'-0"

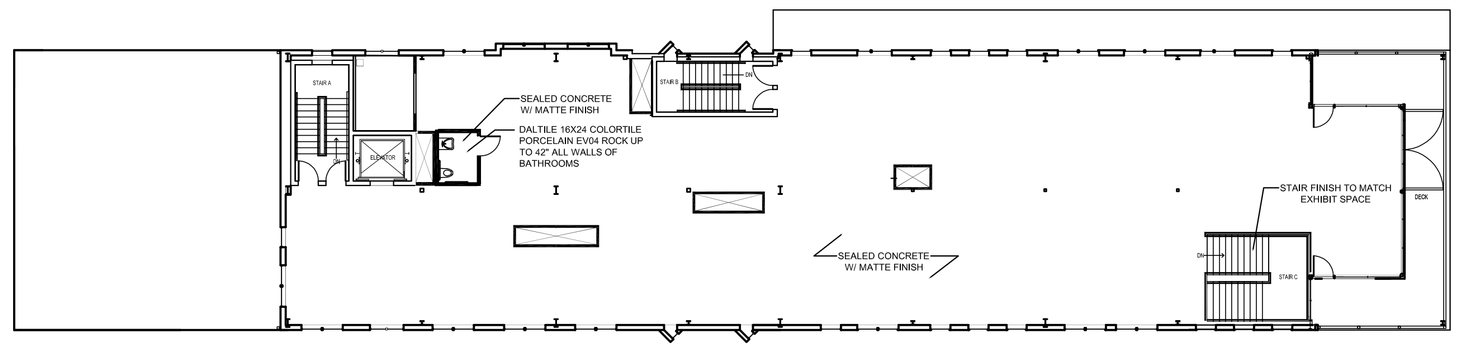

2 | THIRD FLOOR FINISH PLAN
SCALE: 1/16"=1'-0"

NOTES:

LOBBY AND BATHROOM CONCRETE SEALER TO BE STONELOK MLT PLUS

EXHIBIT SPACE CONCRETE SEALER TO BE STONELOK MLT PLUS AND TINTED TO MATCH BENJAMIN MOORE GUNMETAL 1602

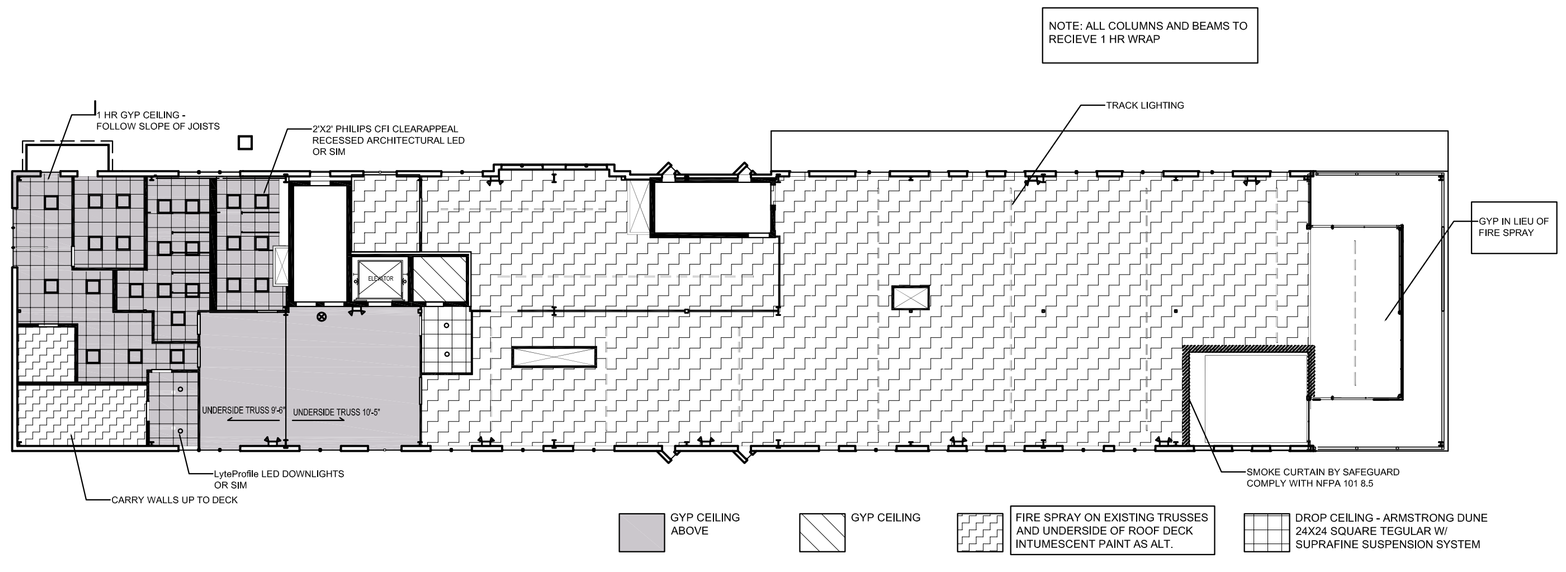

3 | SECOND FLOOR REFLECTED CEILING PLAN
SCALE: 1/16"=1'-0"

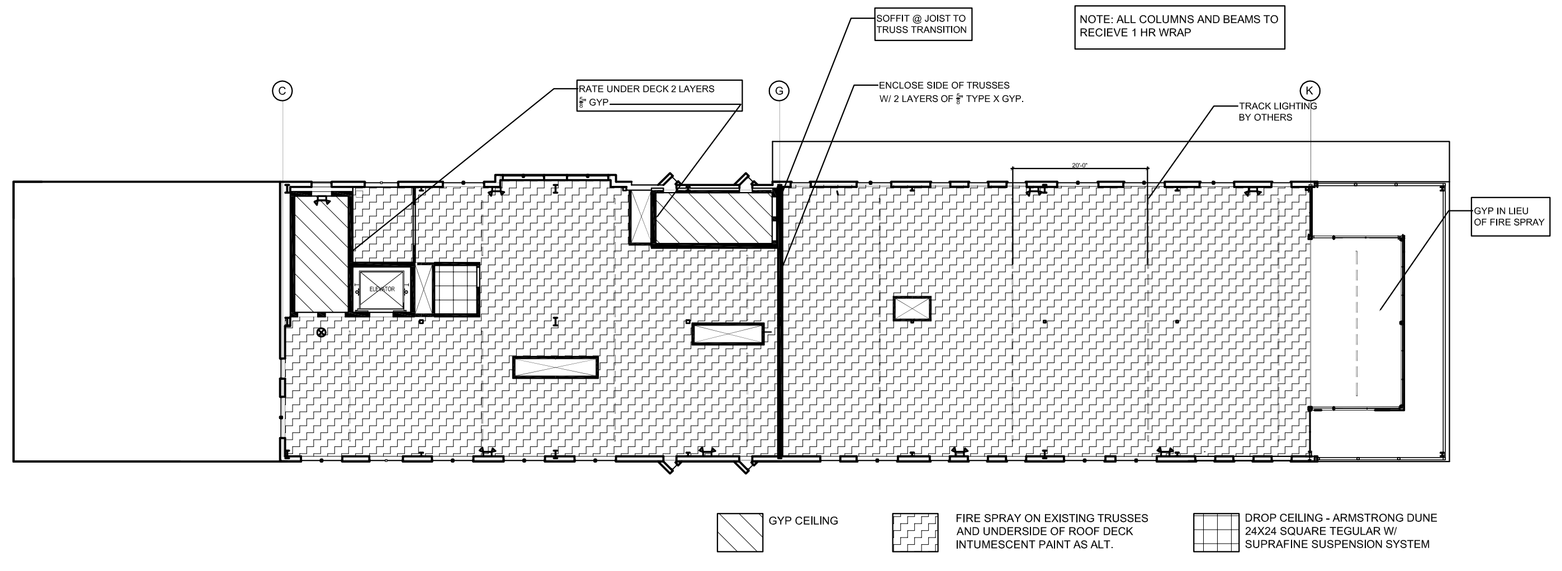

4 | THIRD FLOOR REFLECTED CEILING PLAN
SCALE: 1/16"=1'-0"

NOTE: ATTACH 2"X3"16 GAUGE METAL ANGLES TO BOTTOM OF BOW TRUSSES N ON THIRD FLOOR FOR TRACK LIGHTING ATTACHMENT. COORDINATE WITH TENANT

NOTE: ACCESS PANELS @ ALL VALVES AND CLEANOUTS

GRAPHIC SCALE 10' 8' 6' 4' 2' 0 5' 10' 20' — 1/8" = 1'-0"

REGISTERED ARCHITECT WILLIAM KENNETH HOPKINS No. 1030 STATE OF MAINE

Prepared For: MAINE WHARF LLC
72 COMMERCIAL STREET PORTLAND, ME 04101

Consulting Engineer:

Architect: ARCHETYPE architects
48 Union Wharf Portland, Maine 04101
(207) 772-6022 Fax (207) 772-4056

Project: BUILDING A - MAINE WHARF INTERIOR FIT-UP PORTLAND SCIENCE CENTER
68 COMMERCIAL STREET PORTLAND, MAINE

Revisions: 5-22-2015 REVISION TO PERMIT SET

Scale: 1/16" = 1'-0"

Date: 5/13/2015

FLOOR FINISH PLANS AND RCPS

A1.03