MODIFICATIONS TO NOV, 2013 APPROVED SITE PLAN

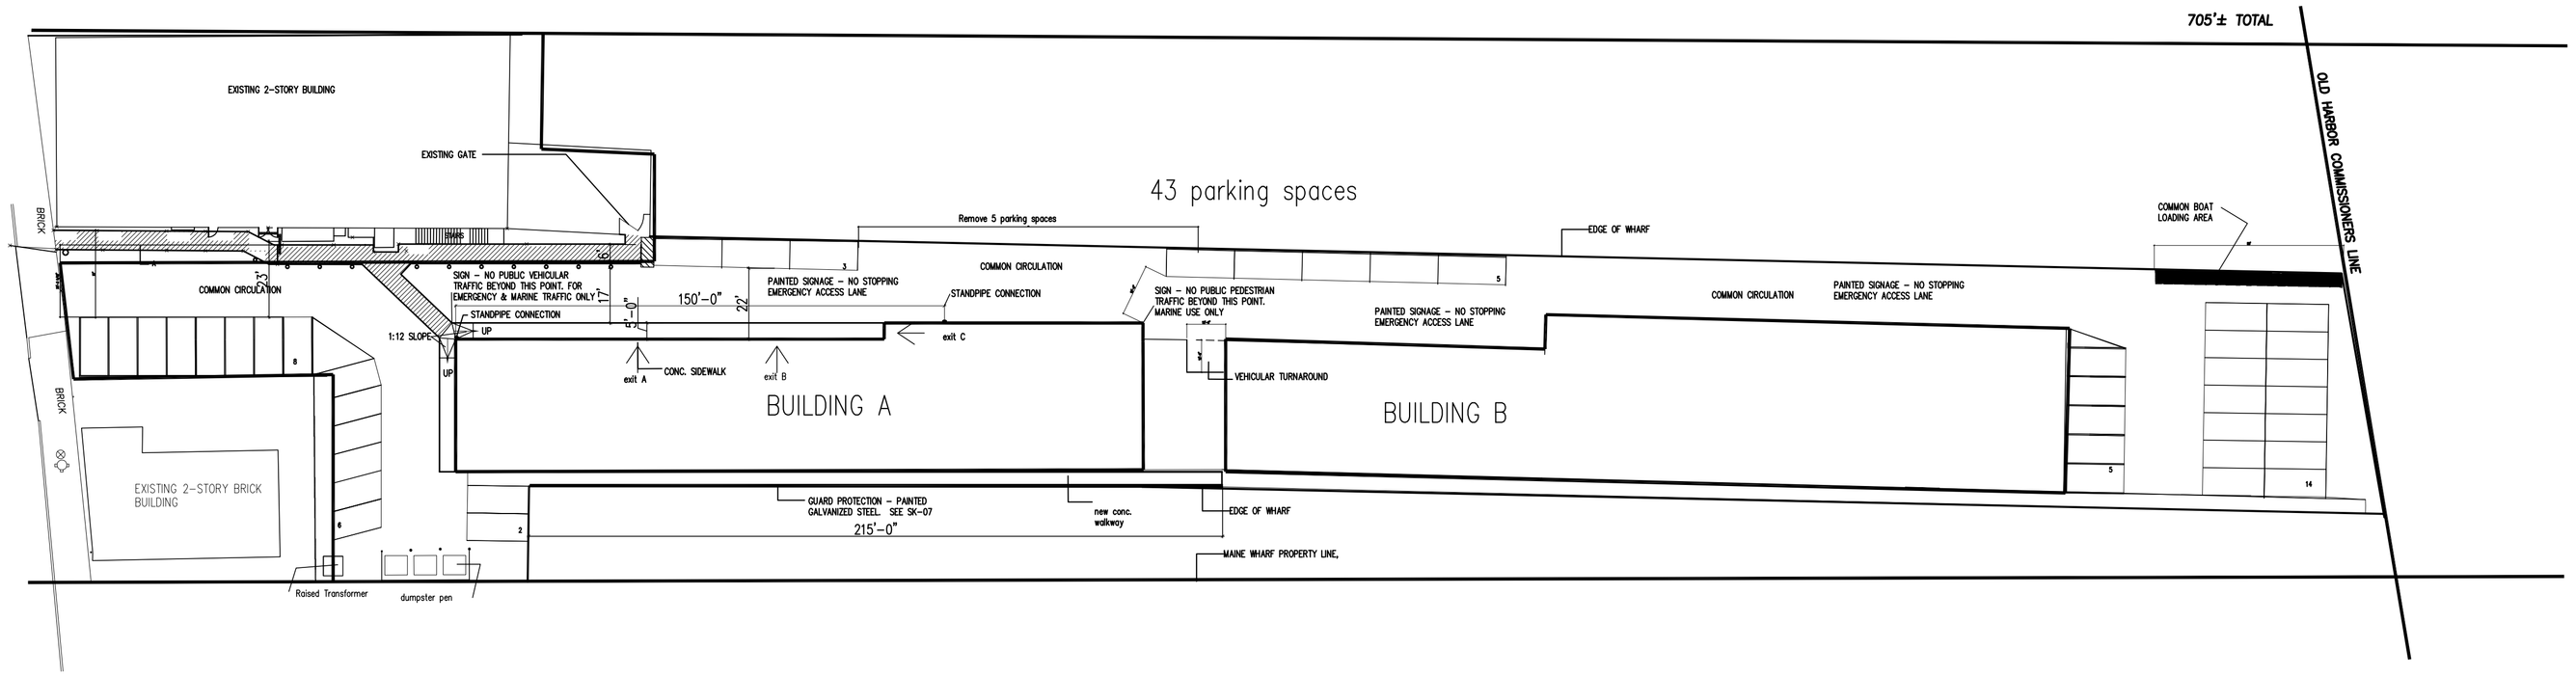

1 | SITE PLAN

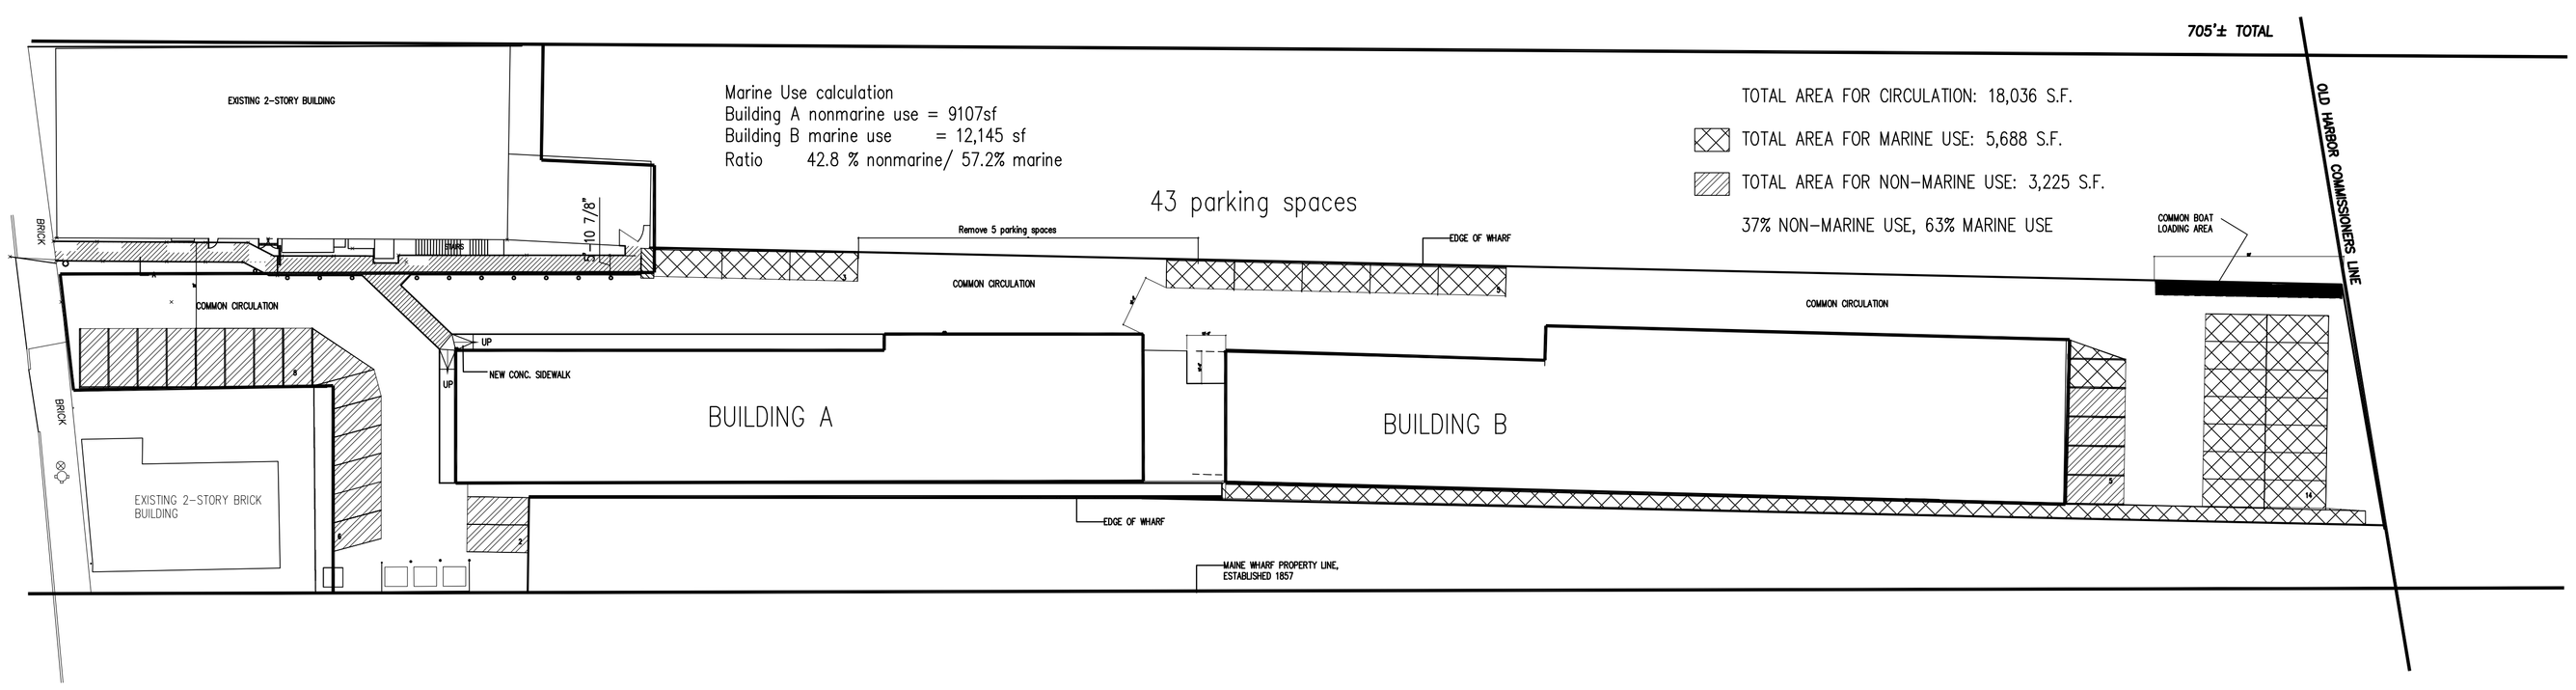

1 | SITE USE PLAN

Prepared For:

Consulting Engineer:

Architect:
ARCHETYPE architects
48 Union Wharf Portland, Maine 04101
(207) 772-6022 Fax (207) 772-4056

Project:
MAINE WHARF

Revisions:
2015-7-14 egress dimensions
2015-7-15 revisions

Scale: 1/32" = 1'-0"

Date: 2015-7-10

SITE PLAN & USE ANALYSIS

SD.05