MODIFICATIONS TO NOV, 2013 APPROVED SITE PLAN

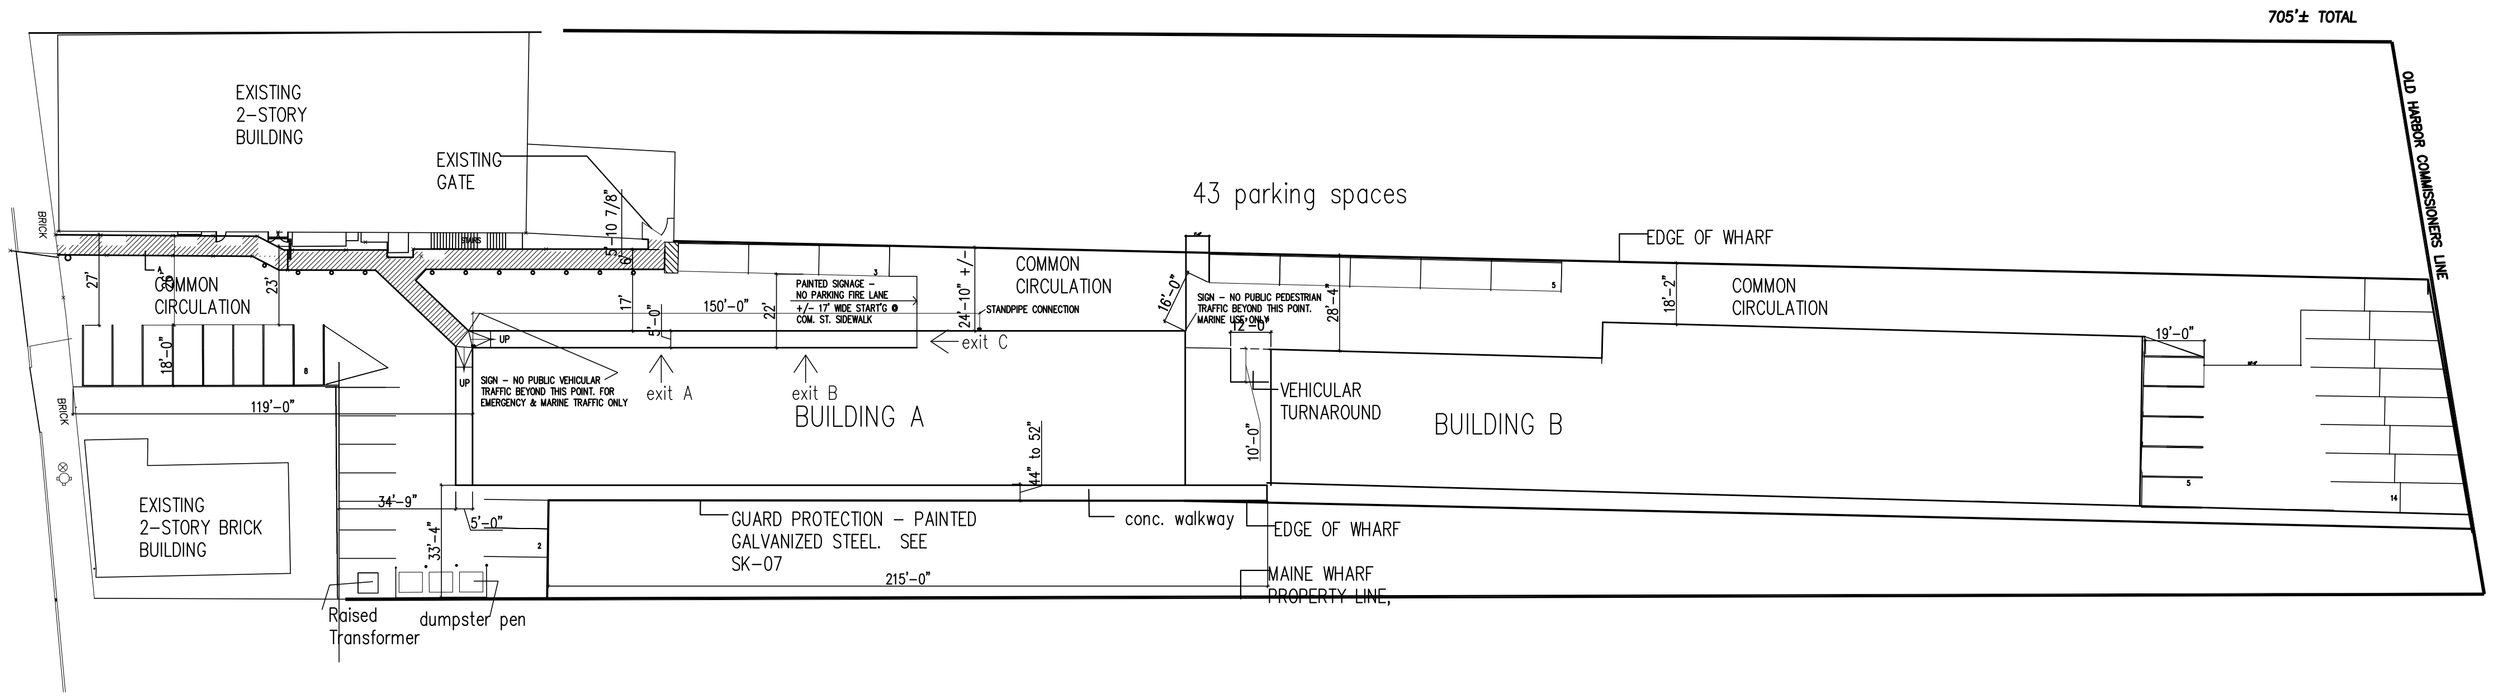

2 SITE PLAN
1/32" = 1'-0"
0 8'-0" 16'-0" 32'-0" 64'-0"

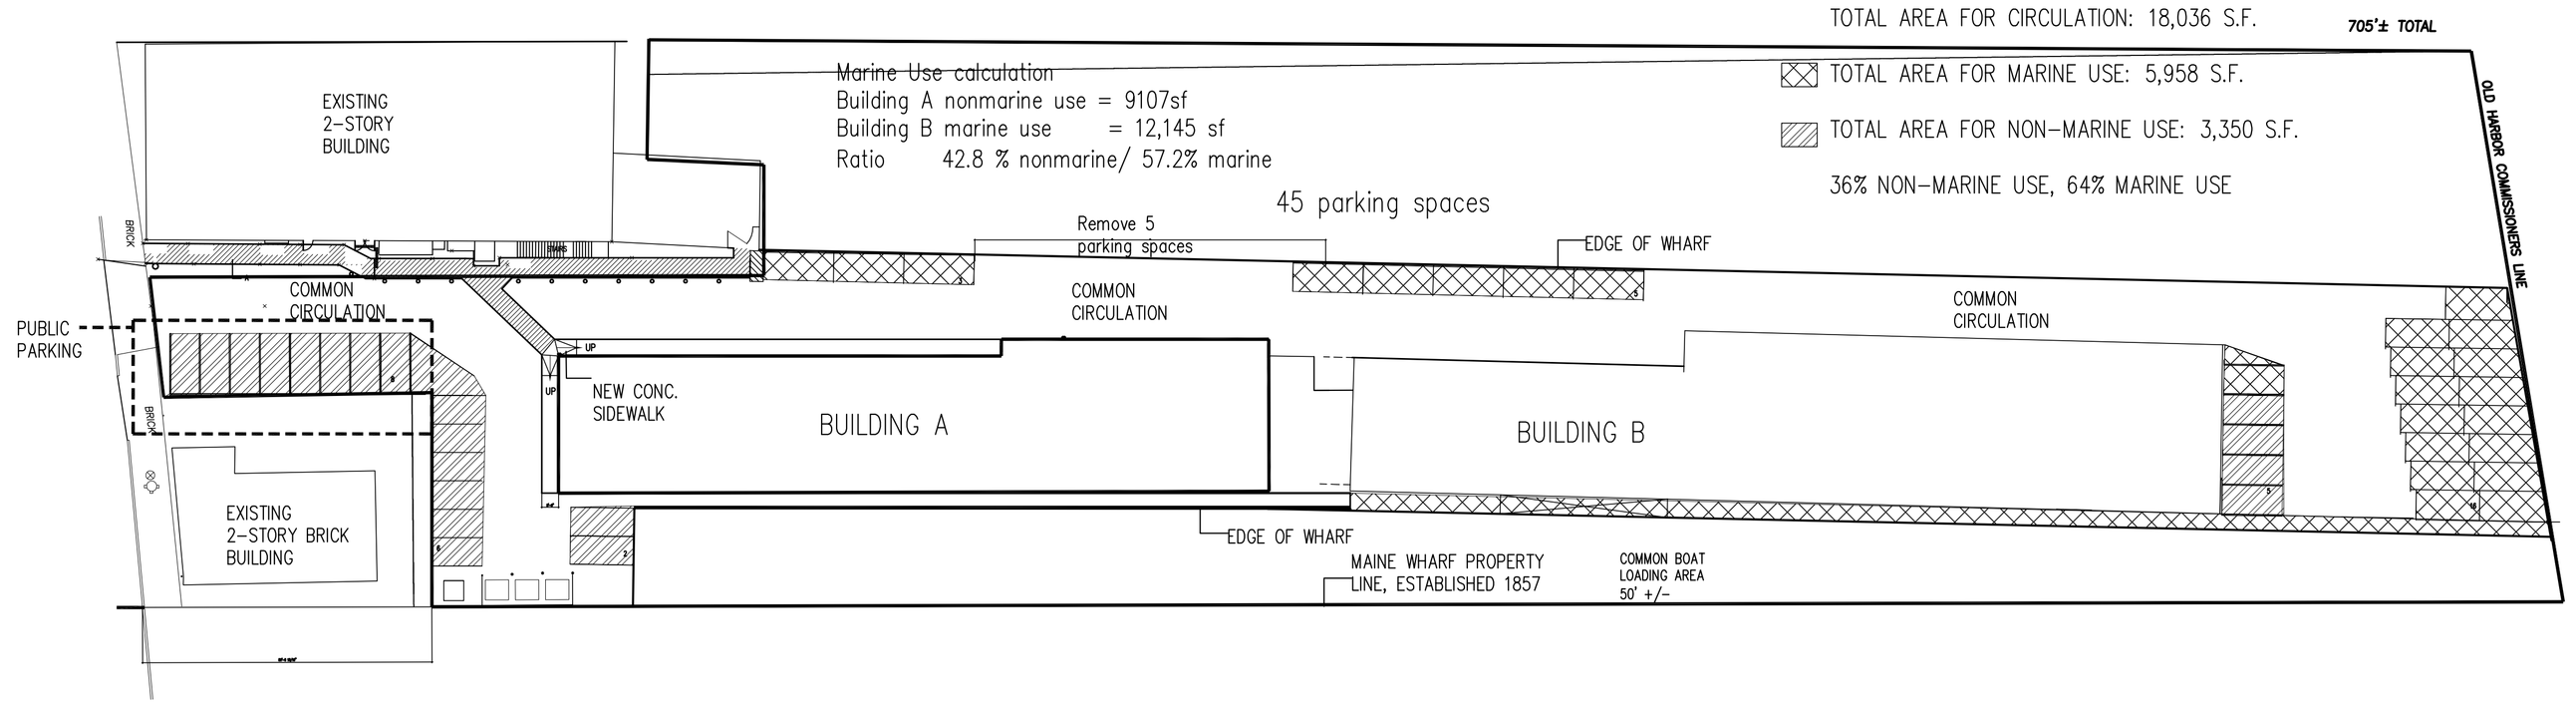

2 SITE USE PLAN
1/32" = 1'-0"
0 8'-0" 16'-0" 32'-0" 64'-0"

Architect:
ARCHETYPE Architects
48 Union Wharf Portland, Maine 04101
(207) 772-6022 Fax (207) 772-4056

Consulting Engineer:

Prepared For:

Project:
MAINE WHARF

Revisions:
2015-7-14 egress dimensions
2015-7-21 responses to additional submittals memo

Scale: 1/32" = 1'-0"

Date: 2015-7-10

SITE PLAN & USE ANALYSIS

SD.05