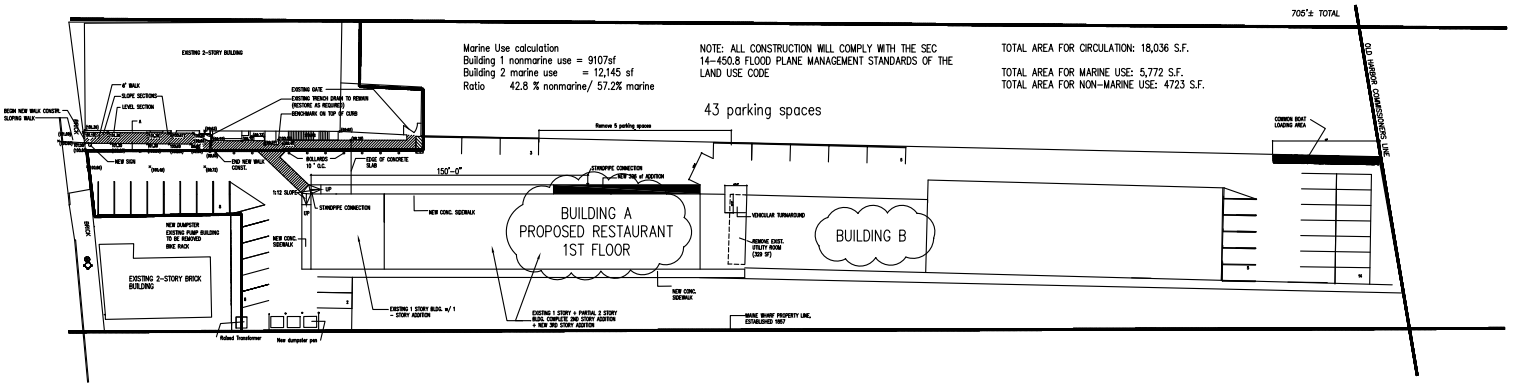

1 | SITE PLAN

Prepared For:

Consulting Engineer:

Architect:

ARCHETYPE architects
48 Union Wharf Portland, Maine 04101
(207) 772-6022 Fax (207) 772-4056

Project:

MAINE WHARF

Revisions:
19 AUGUST 2013
10-23-13 Bldg 1 addition
29 OCT 2013 :
RESUBMISSION TO CITY
20 NOV 2013 : AMEND FOR
CHANGE OF USE TO ASSEMBLY
29 JULY 2014 : RESUB. TO CITY

Date: AUGUST 2013

Scale: 1/32" = 1'-0"

PROPOSED CHANGE OF USE
1ST FLOOR BUILDING 1

SD.04