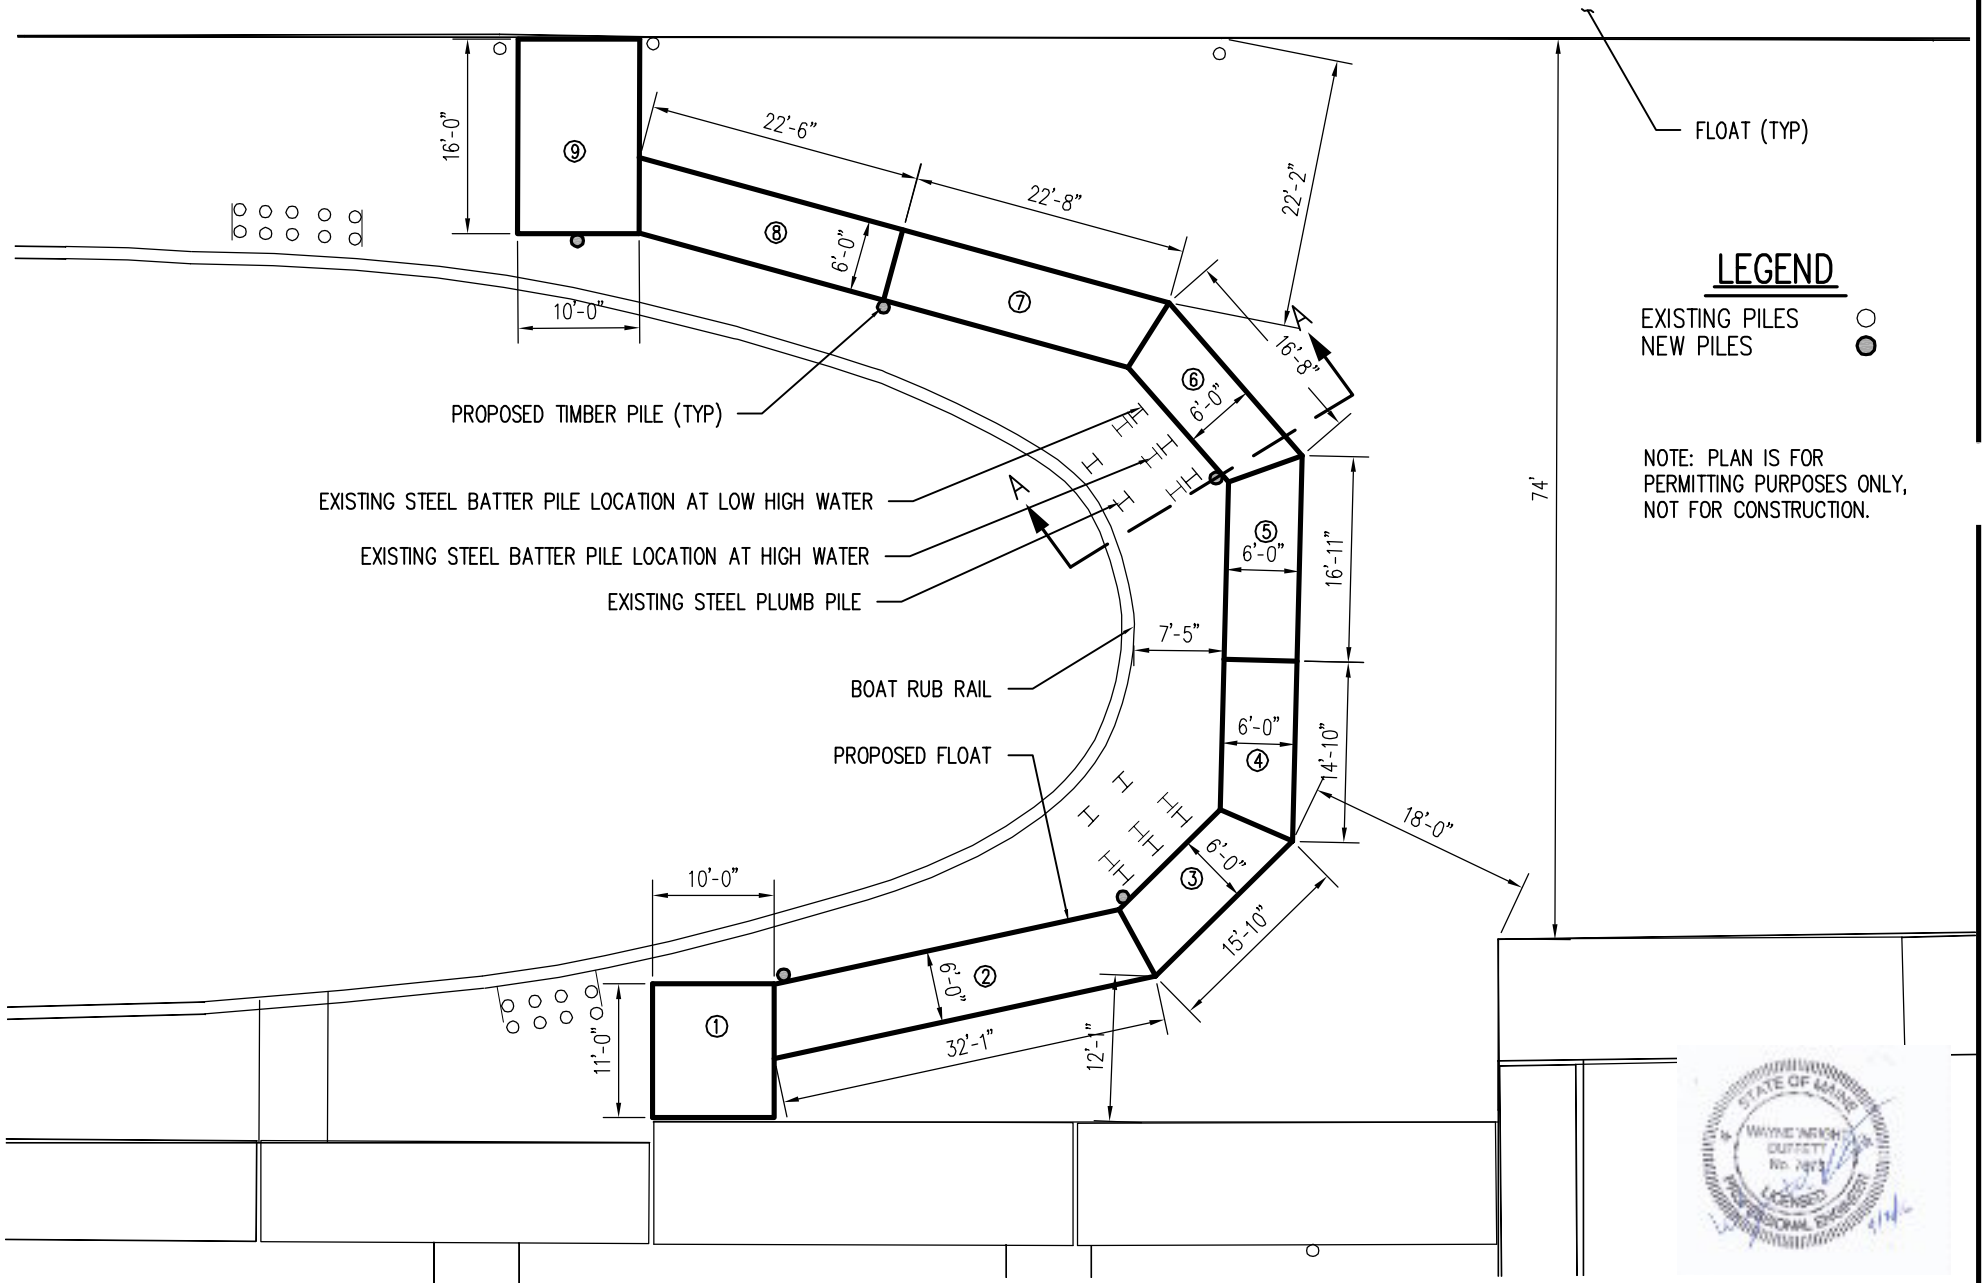

DIMILLO'S MARINA
PORTLAND, MAINE

TEC ASSOCIATES CONSULTING ENGINEERS
46 SAWYER STREET SOUTH PORTLAND, MAINE 04106

INSET "A"
DIMILLO'S PROPOSED FLOAT SYSTEM IMPROVEMENTS

SCALE	DATE
SEE GRAPHIC	3/29/2016

JOB NUMBER	DRAWN BY	DESIGNED BY	DRAWING NO.
1626-1	JDL	WWD	4 OF 5