CITY OF PORTLAND
ELECTRONIC STAMP

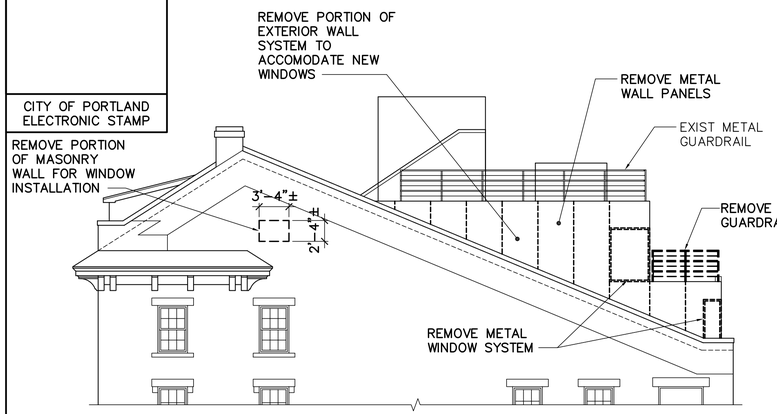

1 PARTIAL LONG WHARF ELEVATION REMOVALS
AE101 / AE103 SCALE: 1/8"=1'-0"

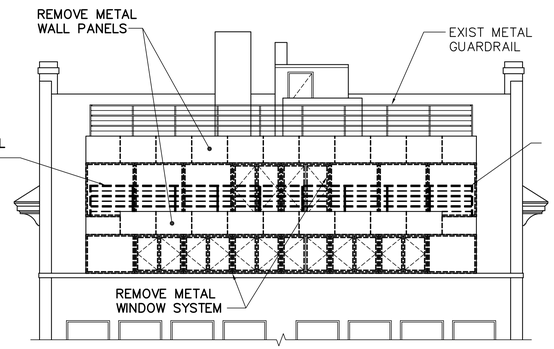

2 PARTIAL HARBOR VIEW ELEVATION REMOVALS
AE101 / AE103 SCALE: 1/8"=1'-0"

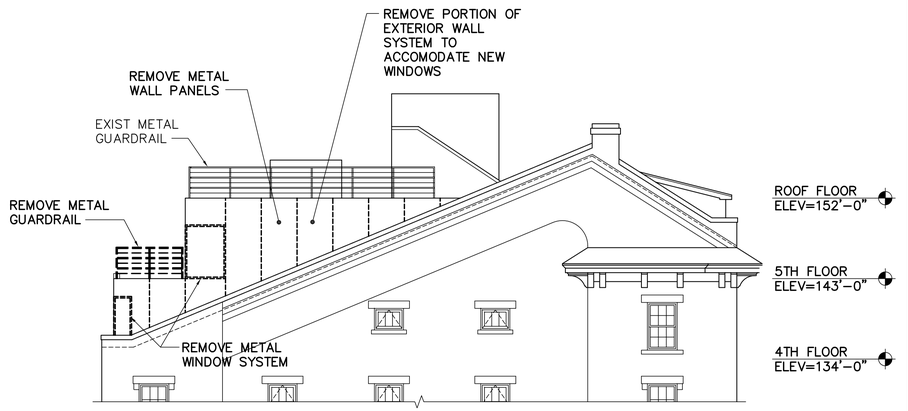

3 PARTIAL PORTLAND PIER ELEVATION REMOVALS
AE101 / AE103 SCALE: 1/8"=1'-0"

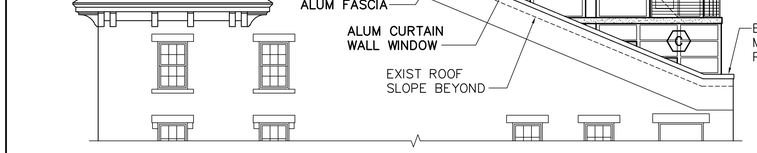

4 PARTIAL LONG WHARF ELEVATION
AE101 / AE103 SCALE: 1/8"=1'-0"

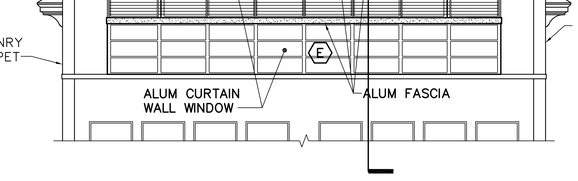

5 PARTIAL HARBOR VIEW ELEVATION
AE101 / AE103 SCALE: 1/8"=1'-0"

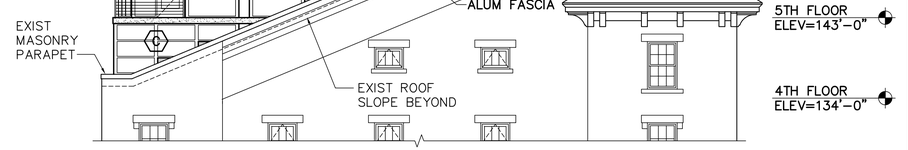

6 PARTIAL PORTLAND PIER ELEVATION
AE101 / AE103 SCALE: 1/8"=1'-0"

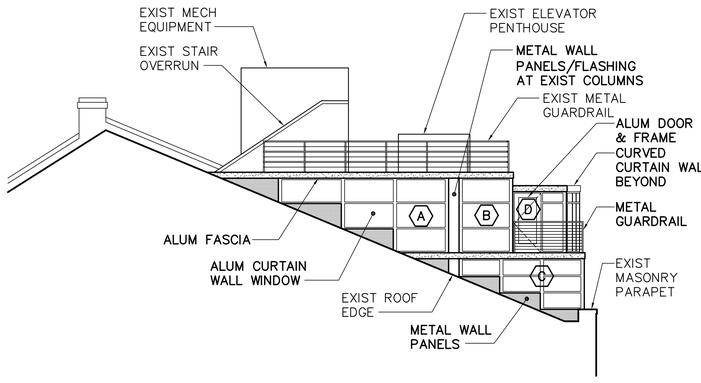

7 PARTIAL LONG WHARF ELEVATION
AE101 / AE103 SCALE: 1/8"=1'-0"

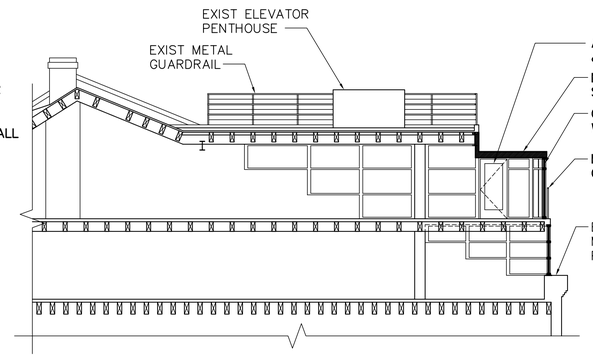

9 PARTIAL BUILDING SECTION
AE103 SCALE: 1/8"=1'-0"

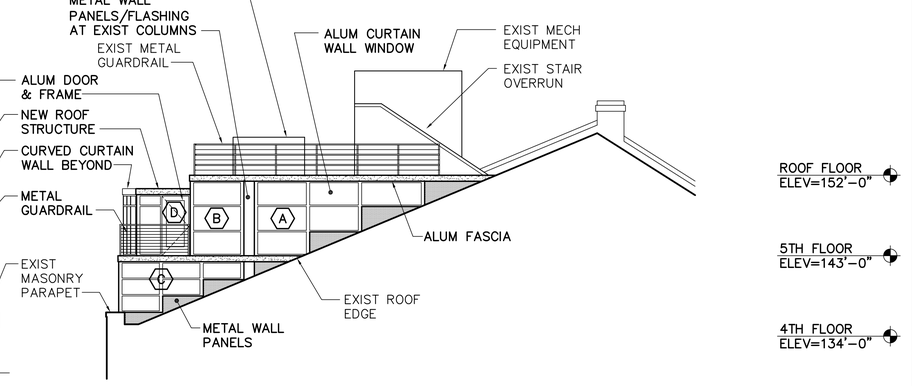

8 PARTIAL PORTLAND PIER ELEVATION
AE101 / AE103 SCALE: 1/8"=1'-0"

GRAPHIC SCALE
8' 4' 0 8' 16'
1/8"=1'-0"
CHECK GRAPHIC SCALE BEFORE USING

27 May, 2016 - 1:53pm
C:\DFILE\21504.32-AE101-PHASE2.dwg

OAK POINT ASSOCIATES
ARCHITECTURE ■ ENGINEERING ■ PLANNING
231 Main Street, Biddeford, Maine 04005 (T) 207.283.0193 (F) 207.283.4283
www.oakpointassoc.com

REGISTERED ARCHITECT
GLENN LORING HARMON, JR.
No. 2057
STATE OF MAINE

DESIGNED BY: GLH
DRAWN BY: CRR
CHECKED BY: GLH
PROJECT: 21504.32

CARROLL BLOCK LLC
P.O. BOX 7626
PORTLAND, ME 04101

RENOVATION TO CARROLL BLOCK
136 Commercial Street - Portland, Maine

REMOVALS ELEVATION AND PROPOSED ELEVATION

SCALE: AS NOTED

DATE: 27 MAY 2016

DWG.: **AE103**

SHEET: 3 OF 4