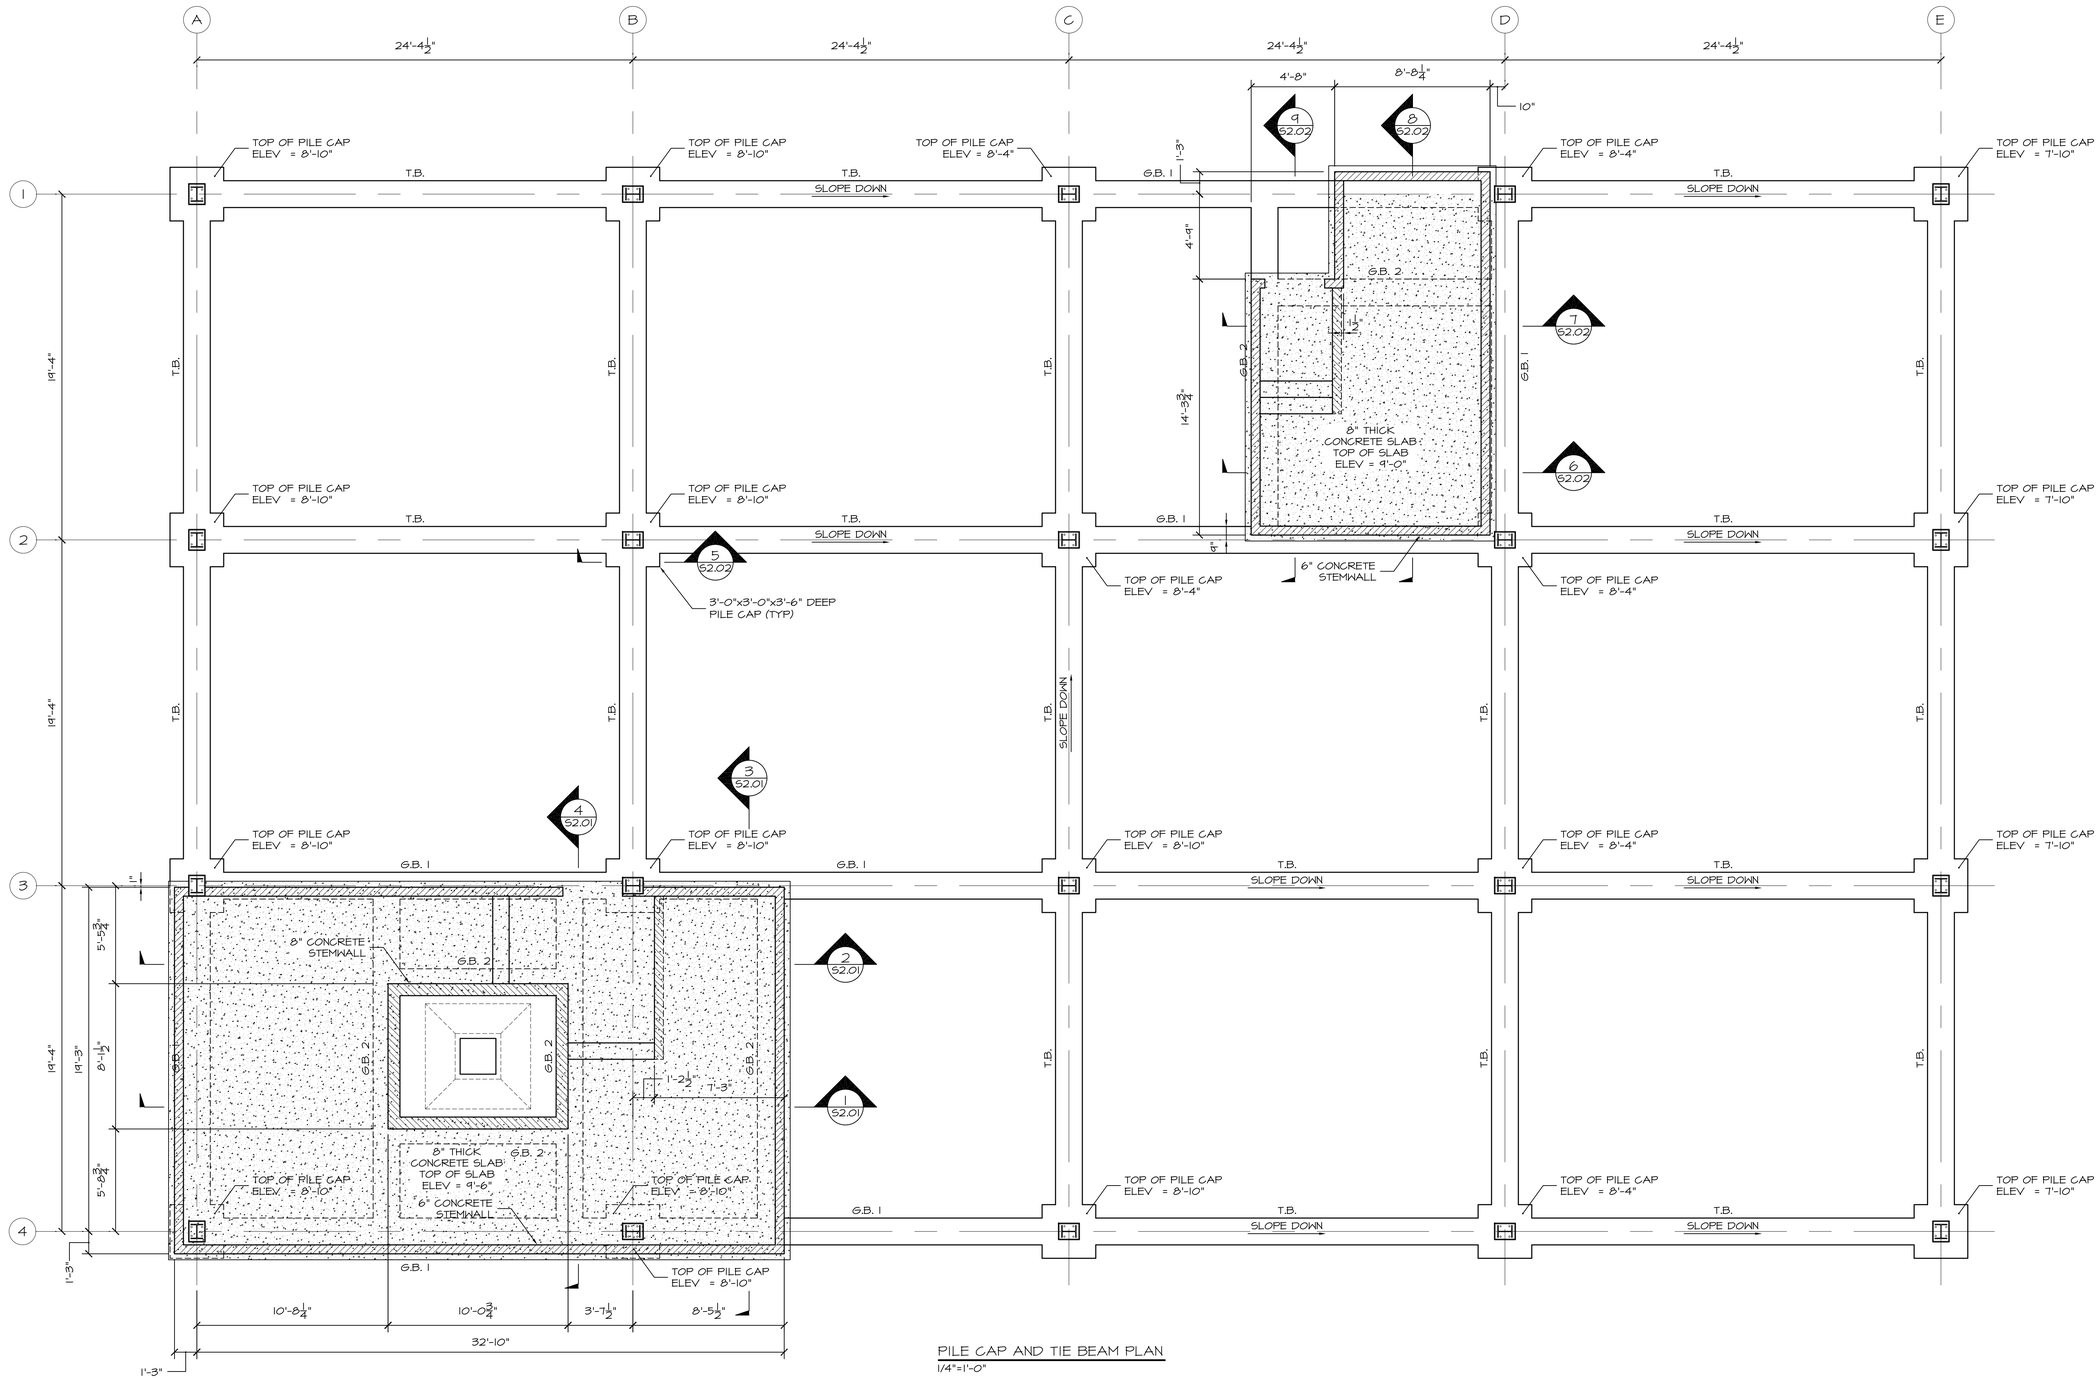

PILE CAP AND TIE BEAM PLAN

1/4"=1'-0"

SEE S0.01 FOR TIE BEAM AND GRADE BEAM REINFORCING.

SEE S0.01 FOR COLUMN SCHEDULE AND BASE PLATE DETAIL.

Project North

E

S

W

STATE OF MAINE DAVID TETREAULT 4940 REGISTERED PROFESSIONAL ENGINEER

Prepared For:
PROPRIETORS OF UNION WHARF
36 Union Wharf
Portland, Maine 04101

Consulting Engineer:
STRUCTURAL DESIGN CONSULTING
2696 Lake Shore Road Unit 104
Gilford, NH 03249
Tel 603.293.8038

Architect:
ARCHETYPE Architects
48 Union Wharf Portland, Maine 04101
(207) 772-6022 Fax (207) 772-4056

Project:
WIDGERY WHARF BUILDING 1
19 Union Wharf
Portand, Maine

Revisions:
Issued for Construction 02/13/17

Scale: 1/4"=1'-0"

Date: 13 FEB 2017

PILE CAP AND TIE BEAM PLAN

S1.02