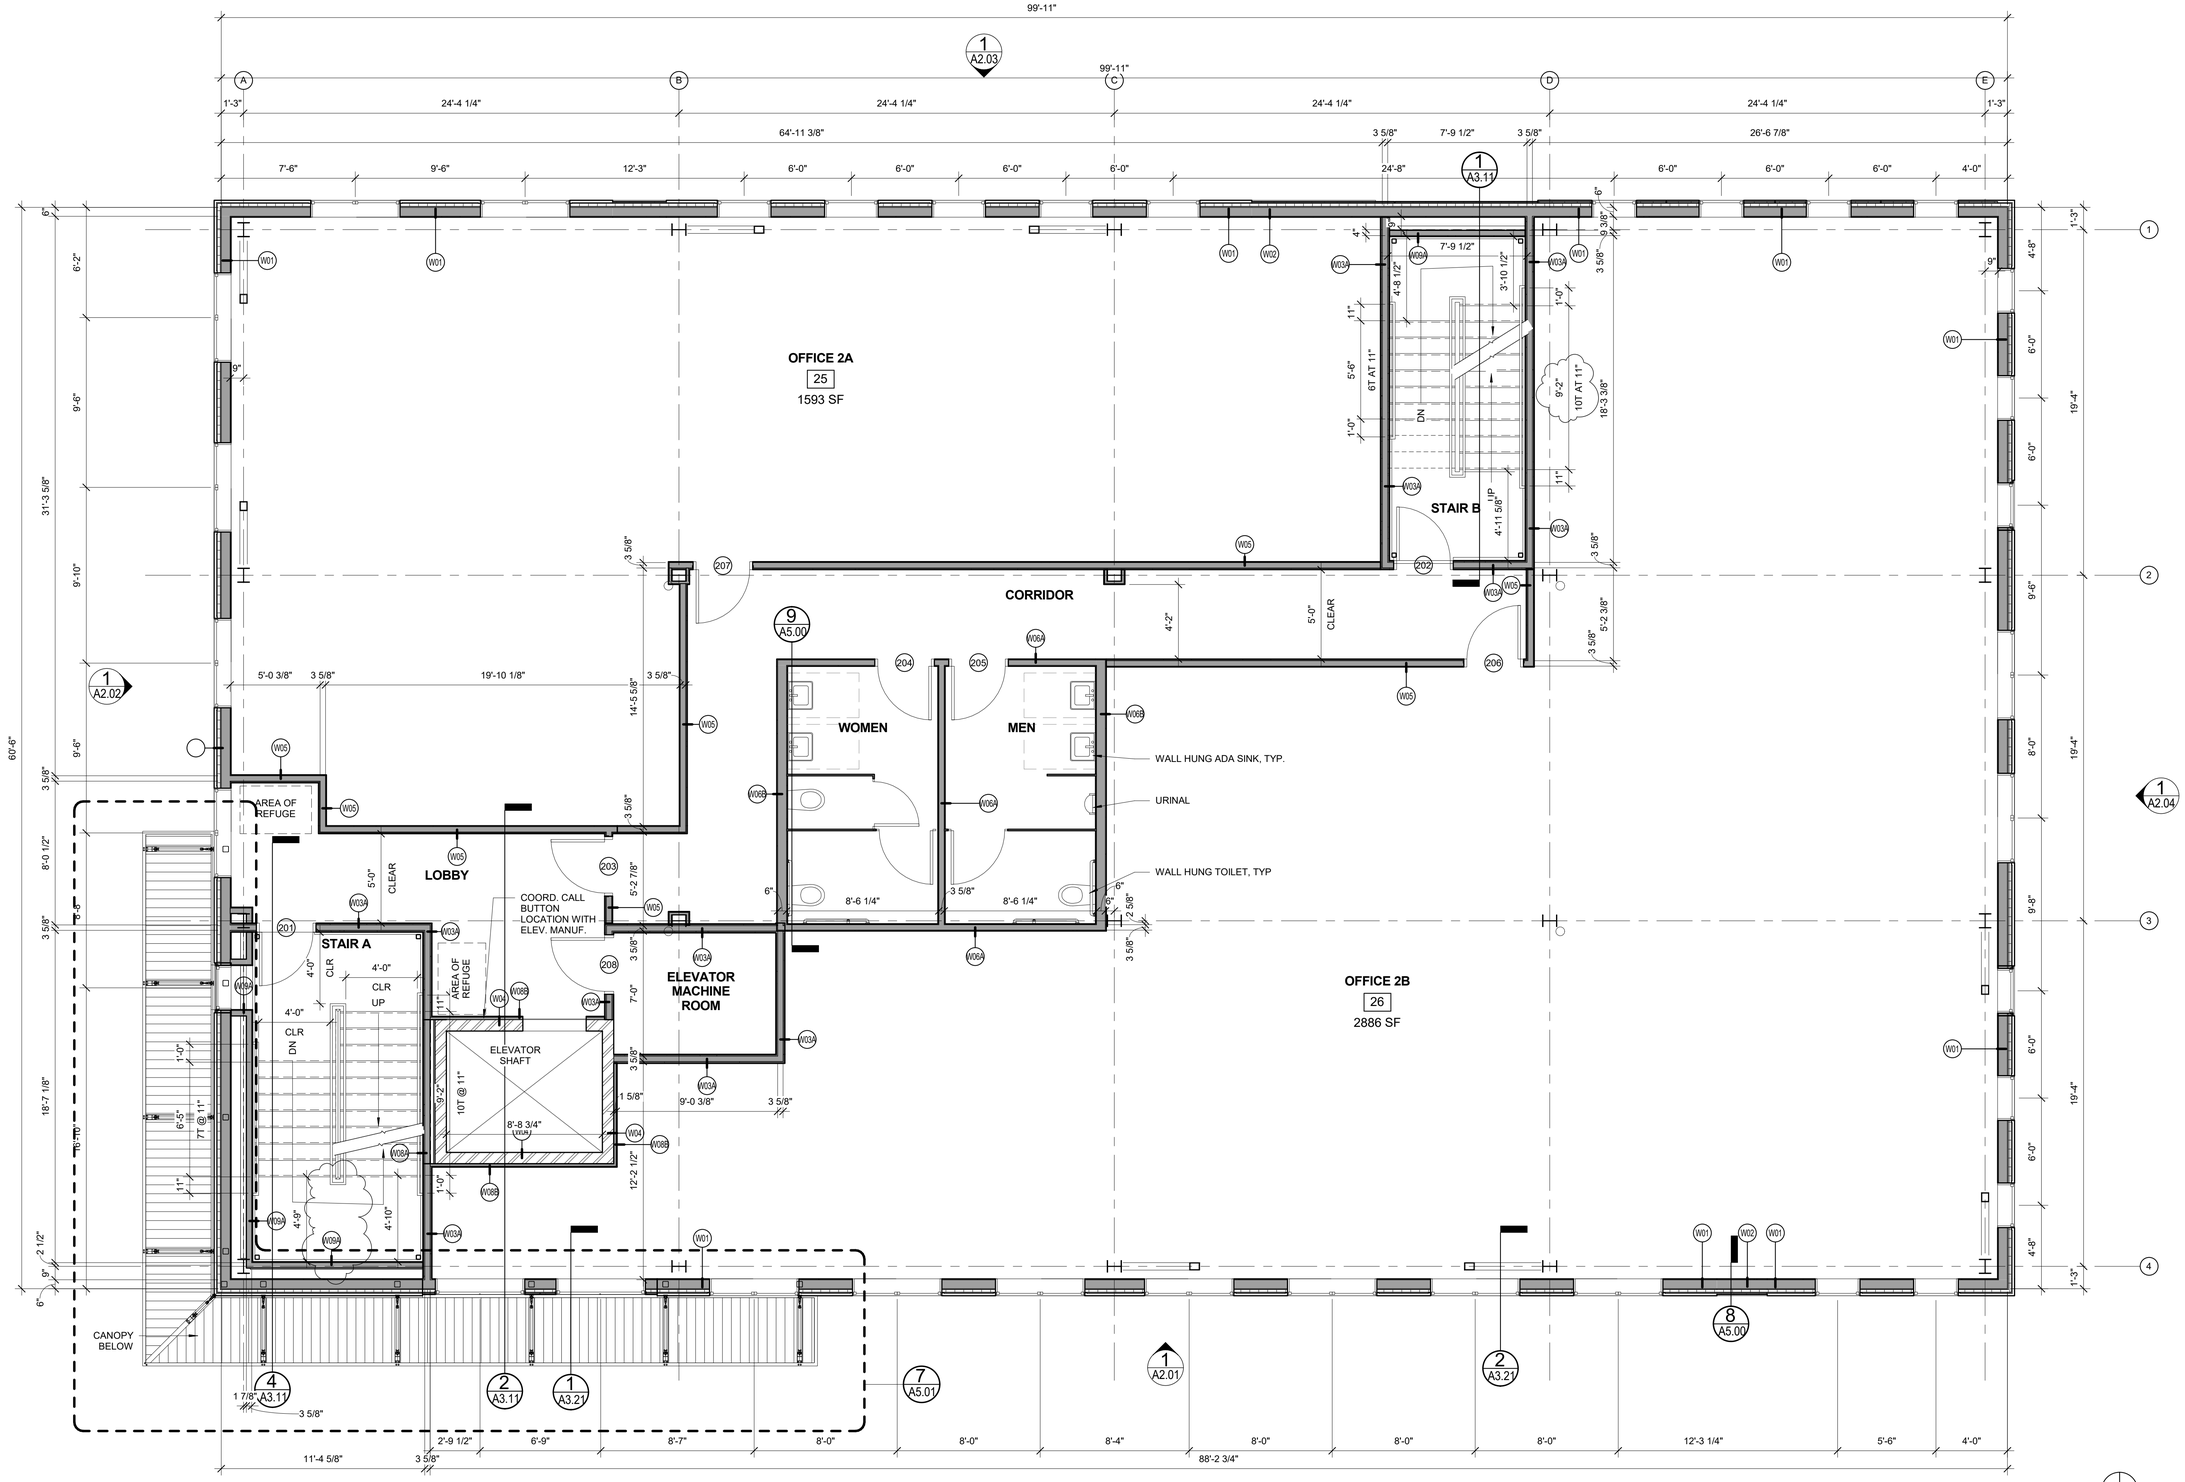

1 SECOND FLOOR PLAN
1/4" = 1'-0"

LICENSED ARCHITECT
DAVID LLOYD
NO. 936
STATE OF MAINE

Prepared For:
Proprietors of Union Wharf
Address
City, State

Consultant:

Architect:
ARCHETYPE architects
48 Union Wharf Portland, Maine 04101
(207) 772-6022 ARCHETYPE@ARCHETYPEPA.COM

Project:
WIDGERY WHARF
Widgery Wharf
Portland, ME

Revisions:
1 5/9/2017 Addendum 1

Scale:
1/4" = 1'-0"

Date:
17 FEB. 2017

SECOND FLOOR PLAN

A1.02