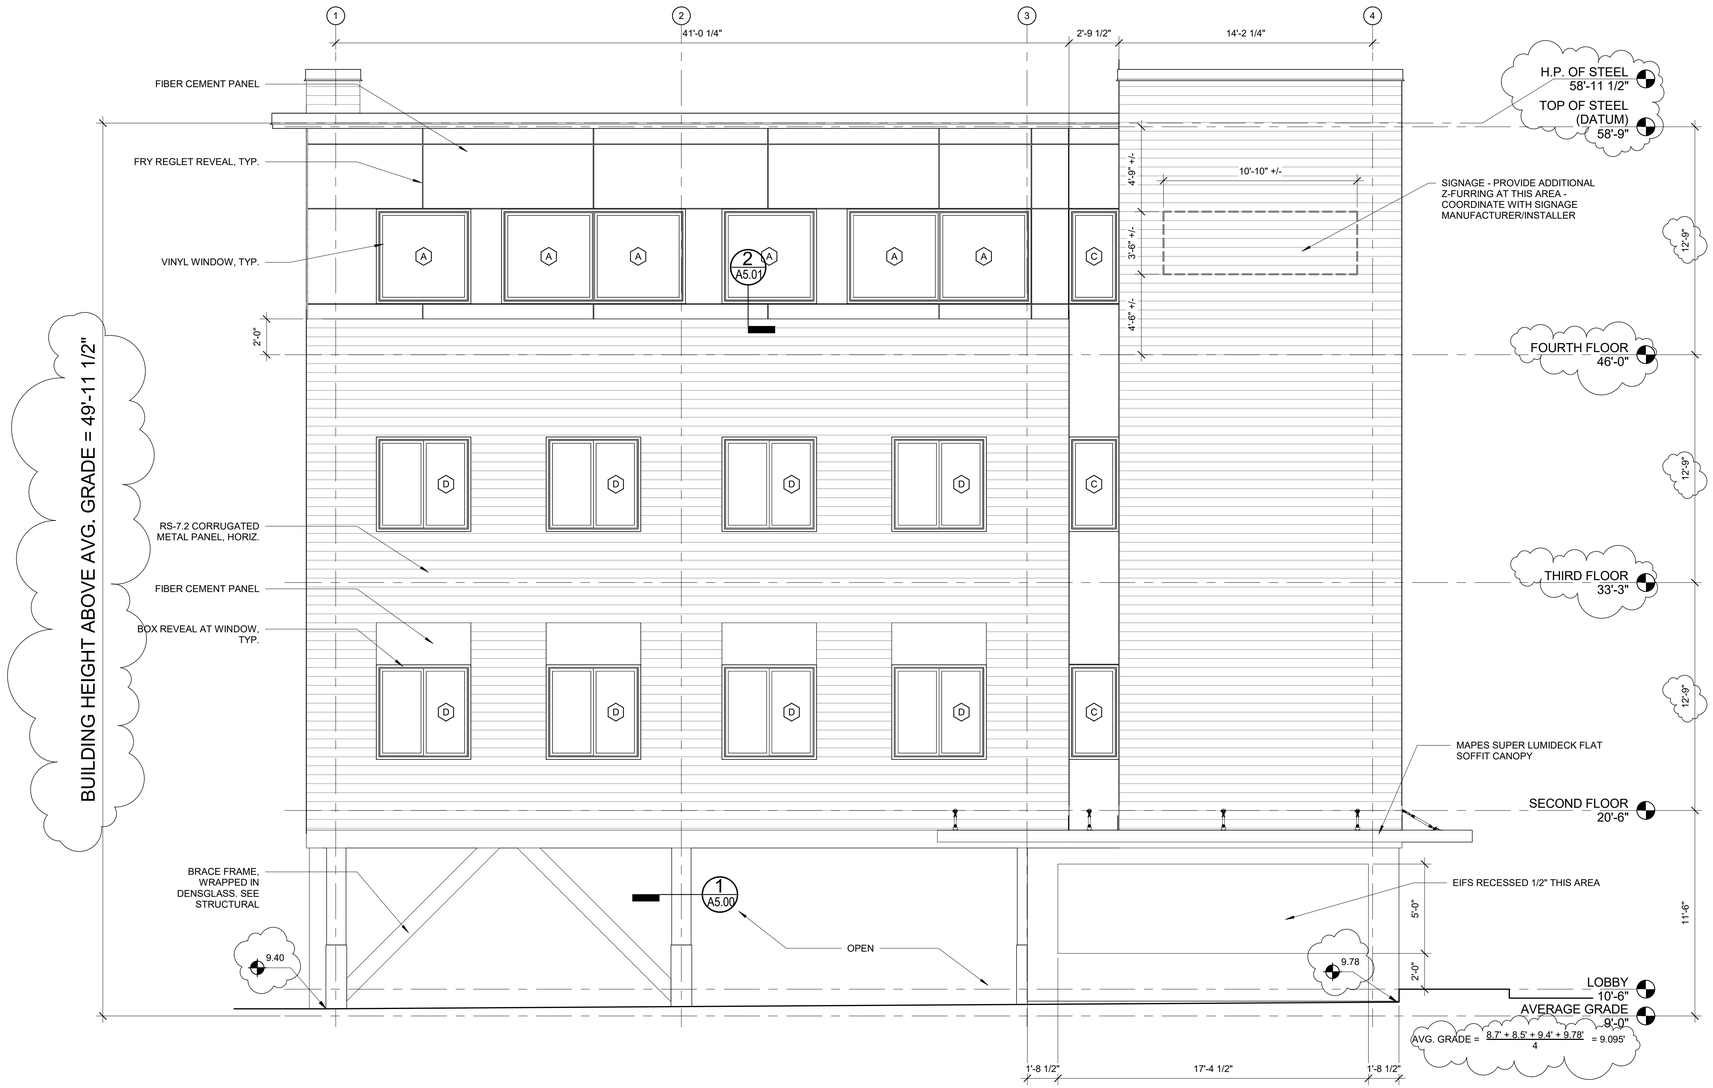

1 NORTH ELEVATION
1/4" = 1'-0"

LICENSED ARCHITECT
DAVID LLOYD
NO. 936
STATE OF MAINE

Prepared For:
Proprietors of Union Wharf

Consultant:

Architect:
ARCHETYPE architects
48 Union Wharf Portland, Maine 04101
(207) 772-6022 ARCHETYPE@ARCHETYPEPA.COM

Project:
WIDGERY WHARF
Widgery Wharf Portland, ME

Revisions:
1 | 5/9/2017 | Addendum 1

Scale: 1/4" = 1'-0"

Date: 17 FEB. 2017

NORTH ELEVATION

A2.02