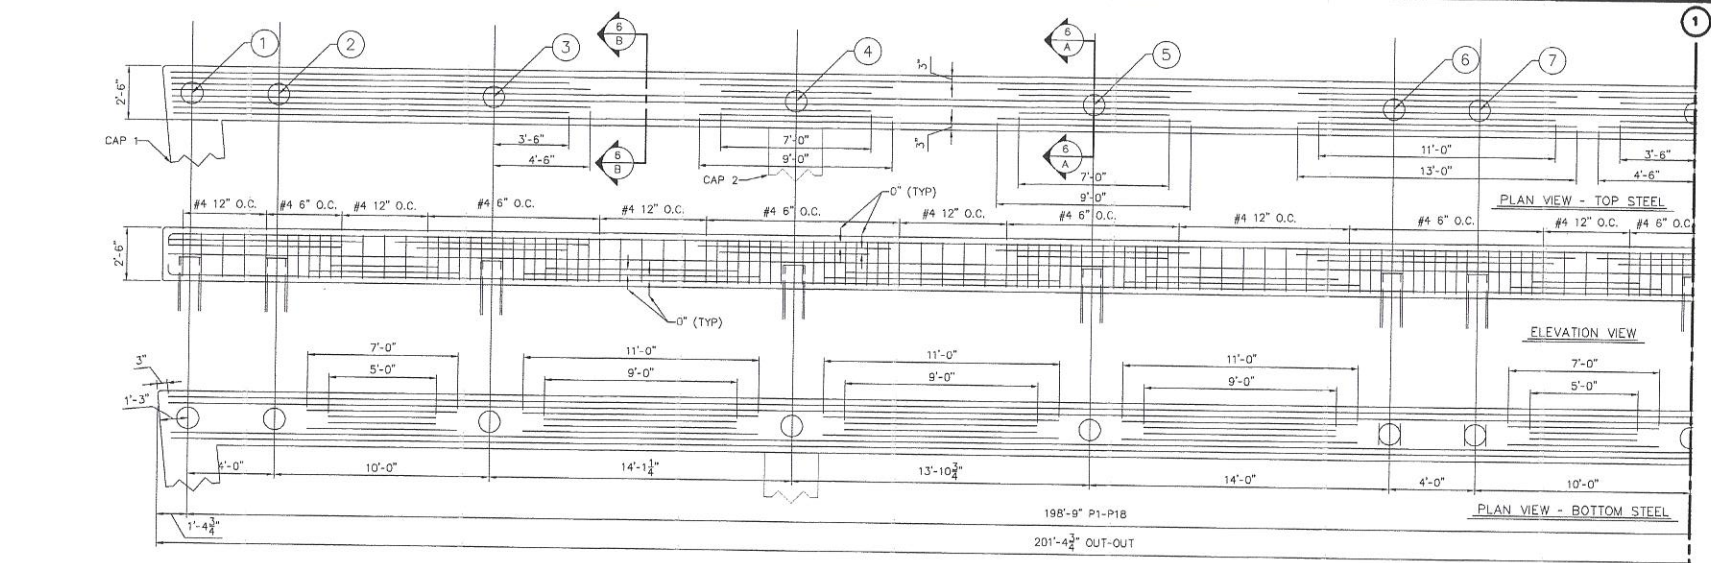

CAP A VIEW 1 (5/A)

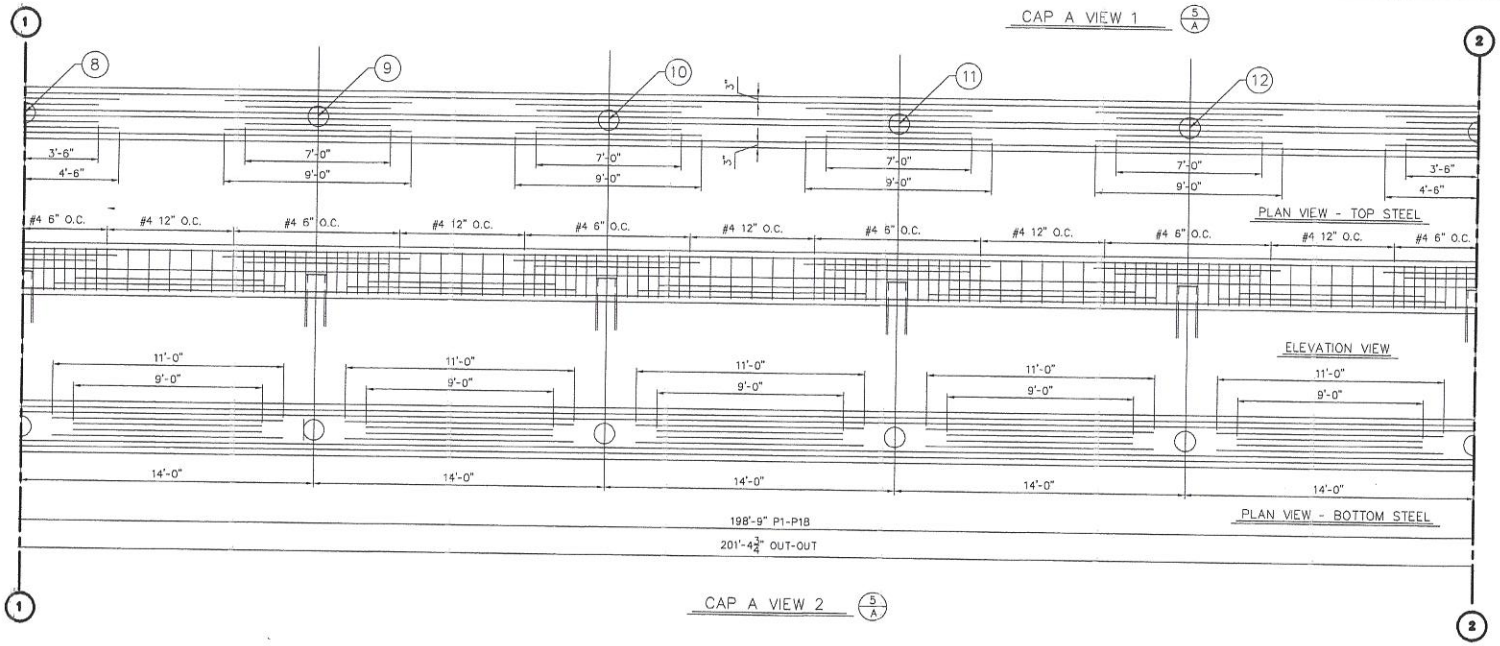

CAP A VIEW 2 (5/A)

STATE OF MAINE WAYNE WRIGHT DUPUIS No. 7973 LICENSED PROFESSIONAL ENGINEER 1/13/17

PROPRIETORS OF UNION WHARF
PORTLAND, MAINE

UNION WHARF PIER REPAIR
CAP A VIEW 1 AND VIEW 2

TEC ASSOCIATES CONSULTING ENGINEERS
46 SAWYER STREET SOUTH PORTLAND, MAINE 04106

SCALE	3/8" =1'	DATE	1/13/2017
JOB NUMBER 15165-1	DRAWN BY GWA	DESIGNED BY GWA	DRAWING NO. 5