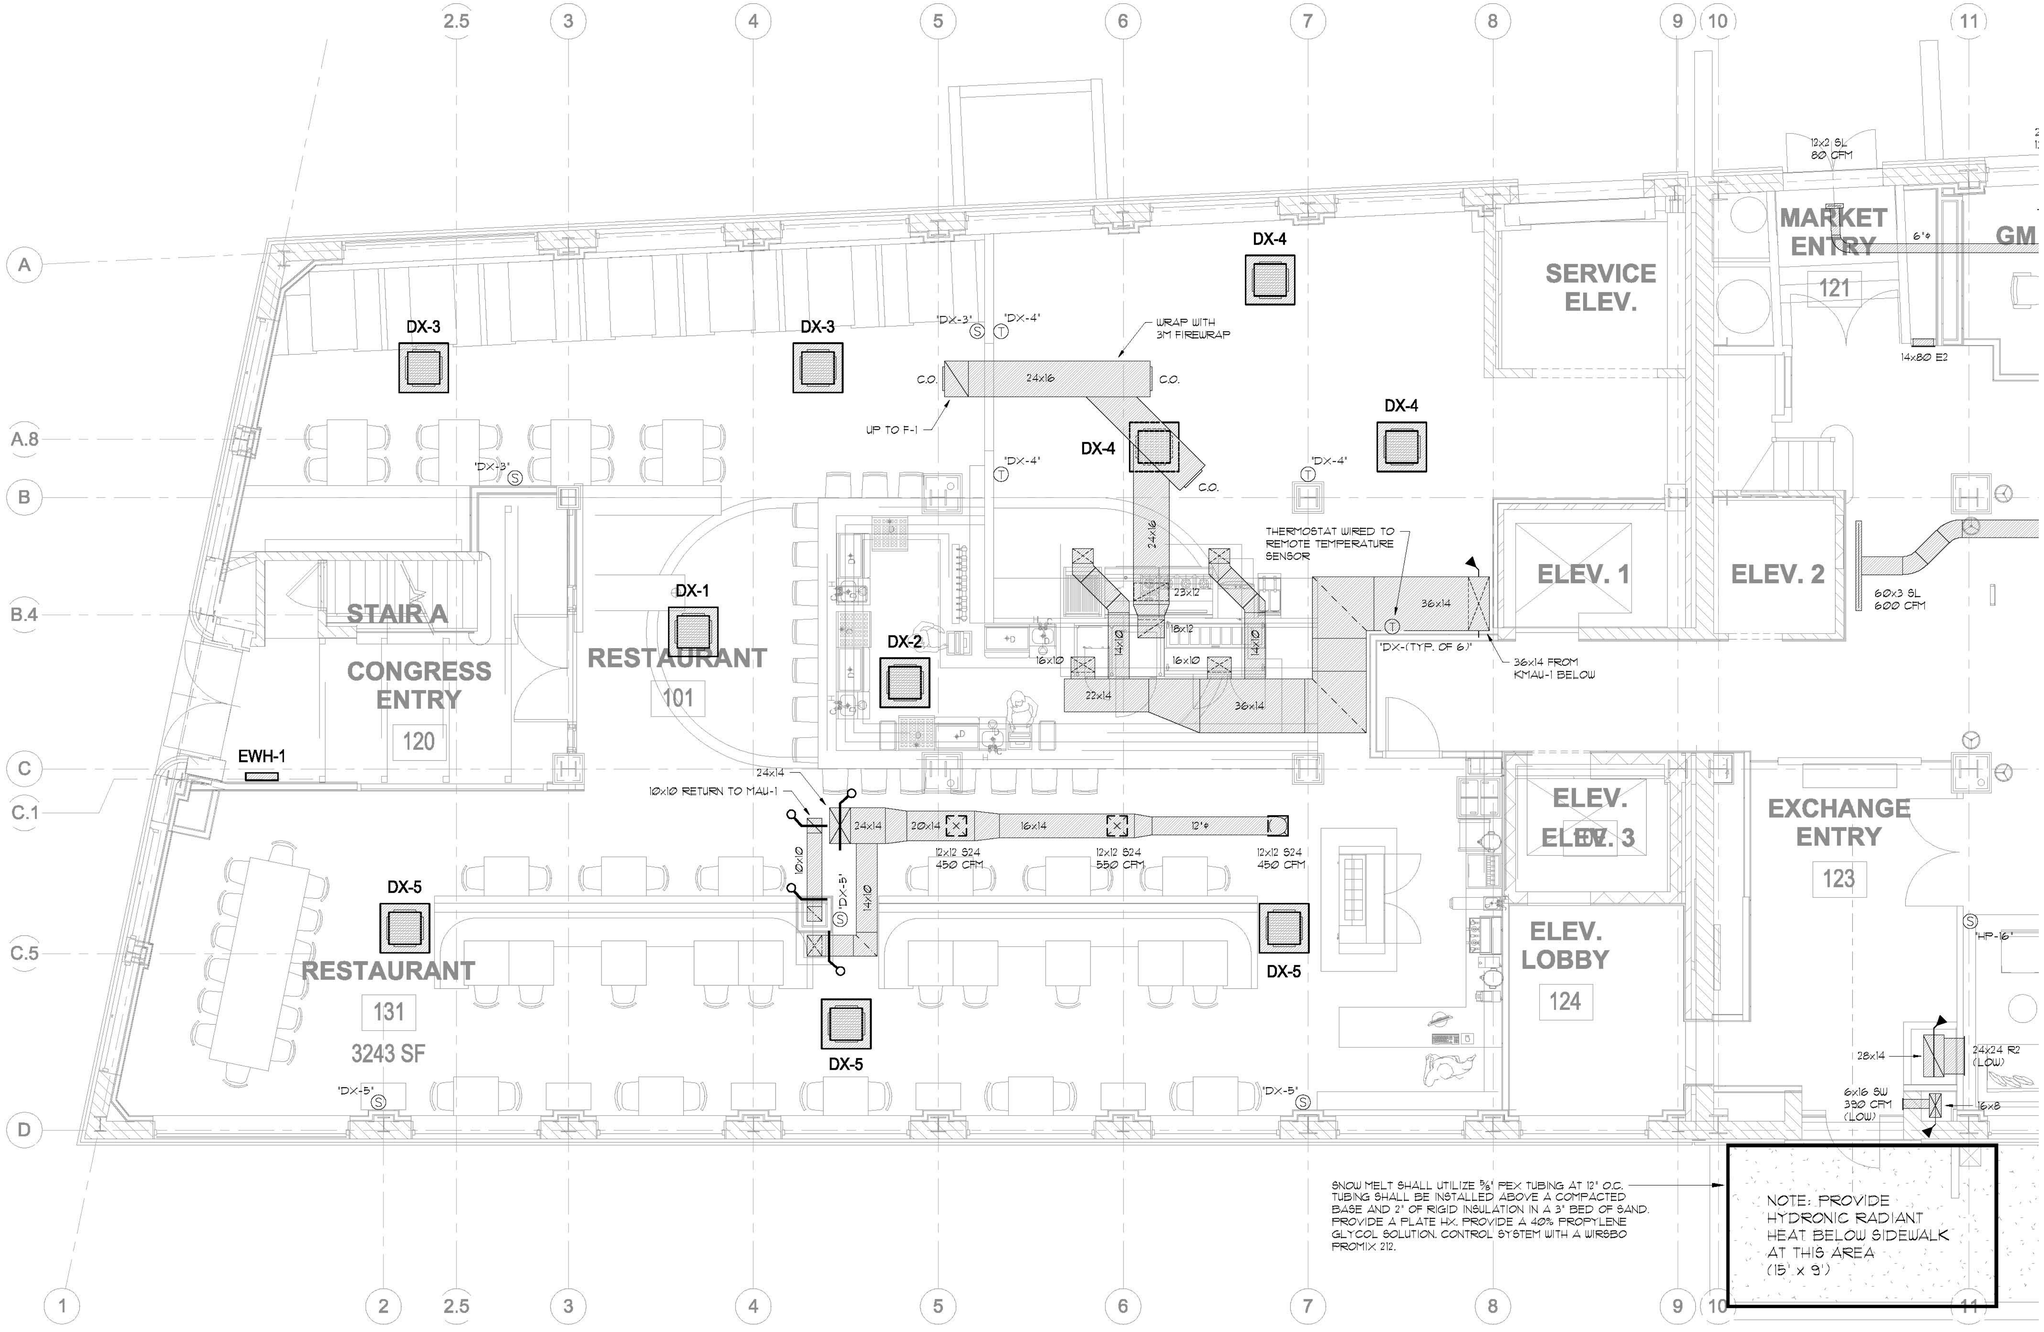

ENLARGED FIRST FLOOR PLAN - HVAC
SCALE: 1/8"=1'-0"

Project North

E

S

W

JEFFREY A. CRABTREE
CRABTREE
NEW YORK
LICENSED
PROFESSIONAL ENGINEER

Prepared For:
119 DEVELOPMENT LLC

Mechanical Engineer:
Crabtree Engineering
278 Amelia Cove
Collierville, Tennessee 38017
jce98@bellsouth.net

Architect:
ARCHETYPE architects
48 Union Wharf Portland, Maine 04101
(207) 772-6022 Fax (207) 772-4056

Project:
PRESS HOTEL
390 CONGRESS STREET
PORTLAND, MAINE

Revisions:

1	13 07-01	30% Marriott Submission
2	13 09-09	60% Marriott Sub. & Pric.
3	13 10-14	Issue for Bid & Marriott Revw

Scale: 1/8" = 1'-0"

Date: 08 OCT 13

ENLARGED FIRST FLOOR PLAN - HVAC

M1.01