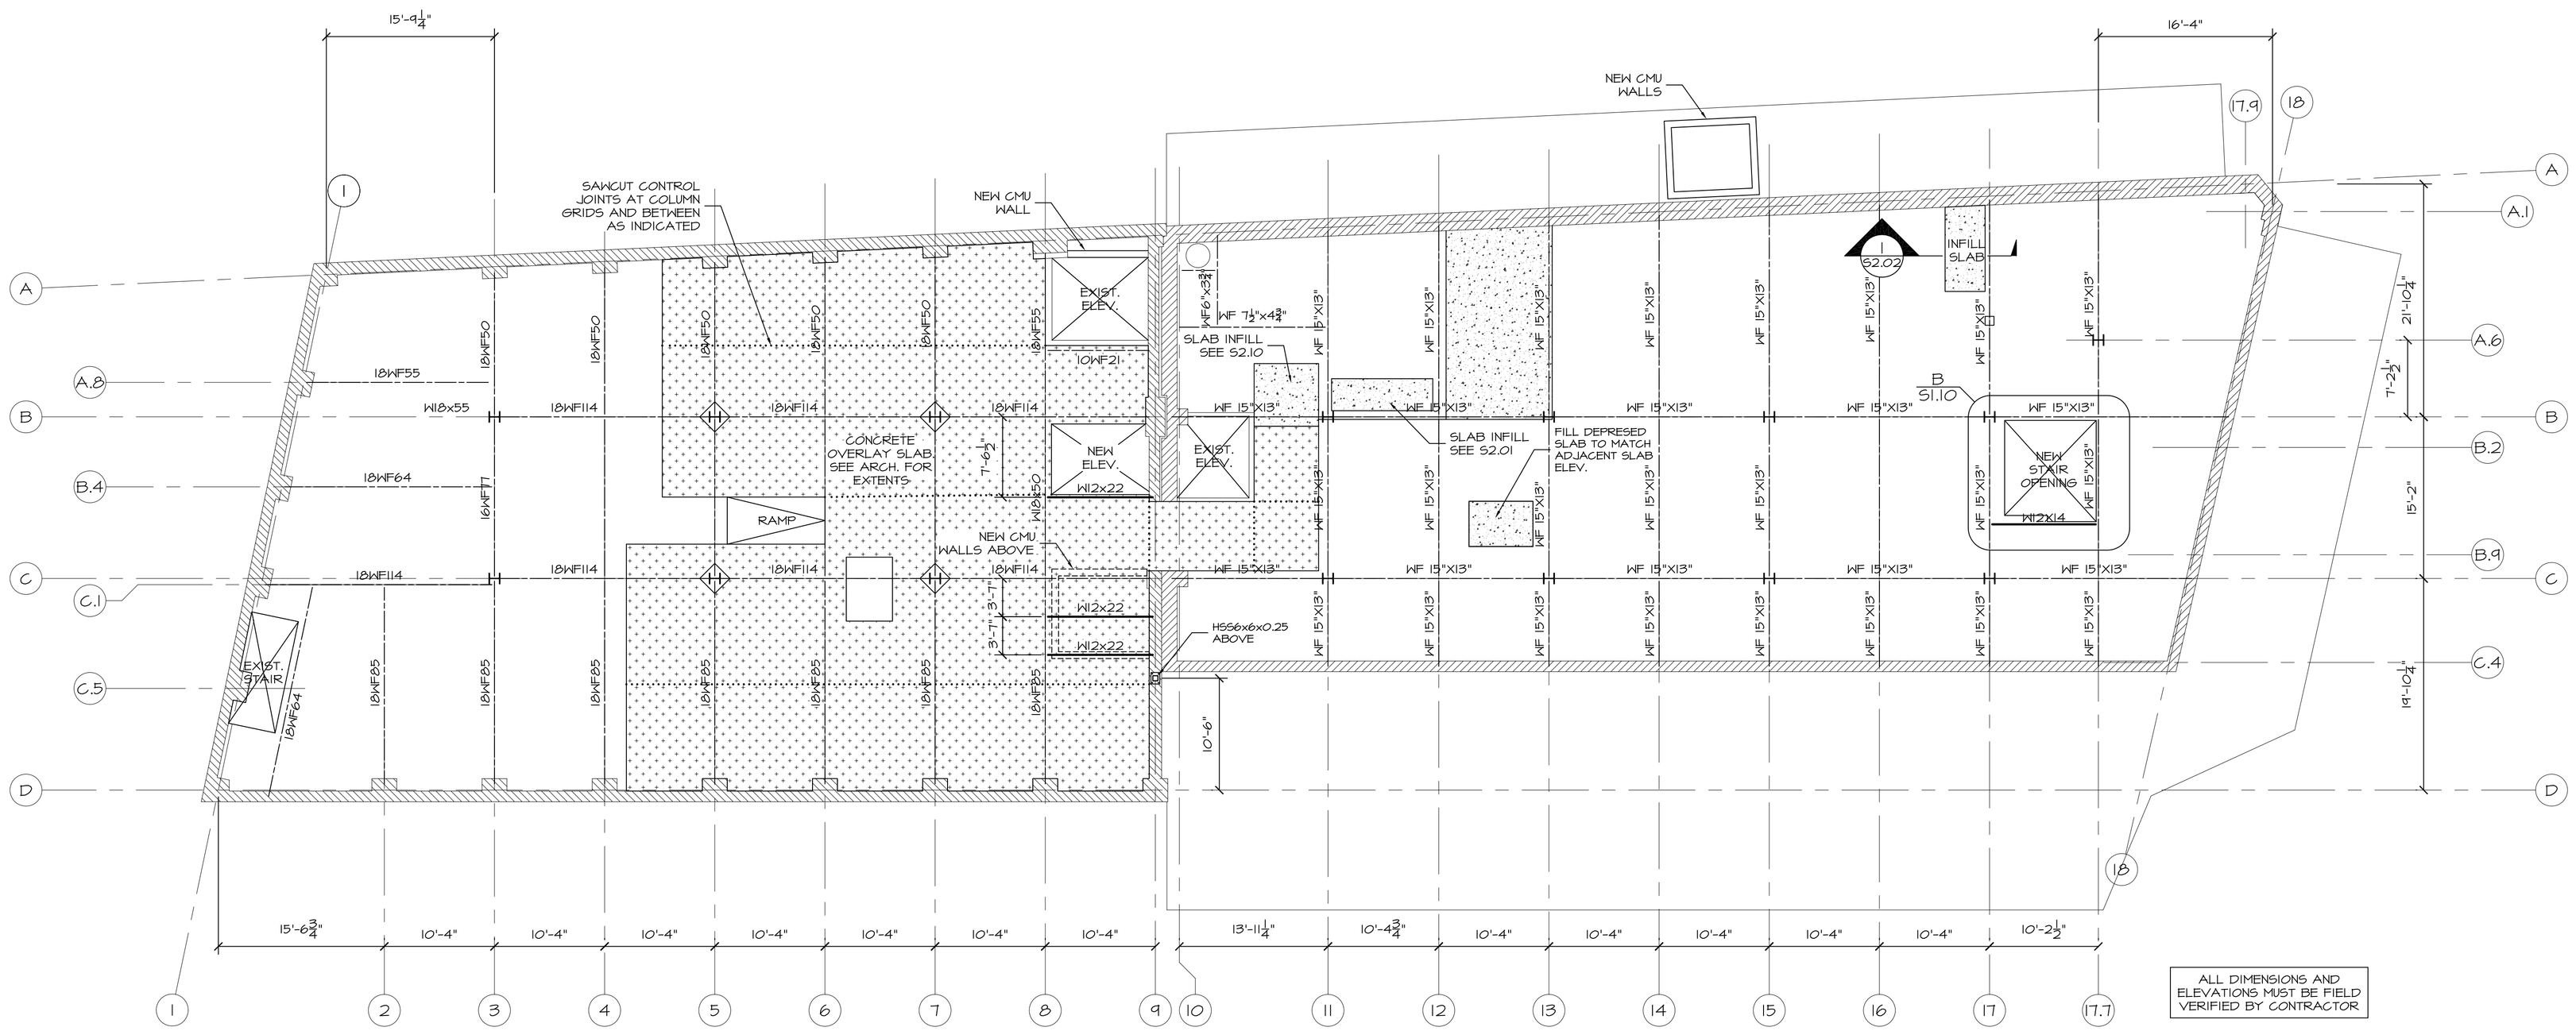

CONCRETE SLAB AND CONCRETE LEVELING TOPPING TO HAVE INTEGRAL COLOR. SEE ARCHITECTURAL FINISH SCHEDULE FOR SURFACE TREATMENT

LOWER LEVEL FLOOR FRAMING PLAN

1/8"=1'-0"

—·—·— INDICATES EXISTING STEEL BEAM.

——— INDICATES NEW STEEL BEAM.

Project North

W S E

Prepared For:
119 DEVELOPMENT, LLC
P.O. Box 7468
Portland, Me 04112

Consulting Engineer:
STRUCTURAL DESIGN CONSULTING
22 Odenport Drive
Old Orchard Beach, Me 04064-4121
Tel 207.934.8038
Fax 207.934.8039

Architect:
ARCHETYPE Architects
48 Union Wharf Portland, Maine 04101
(207) 772-6022 Fax (207) 772-4056

Project:
Press Hotel
119 Exchange St.
Portland, Maine 04101

Revisions:

1	11 Jul 2013	30% Marriott Submission
2	9 Sep 2013	60% Marriott Sub. & Pric.
3	14 Oct 2013	Bid & Marriott Review

Scale: 1/8"=1'-0"

Date: 01 July, 2013

LOWER LEVEL FLOOR FRAMING PLAN

S1.01