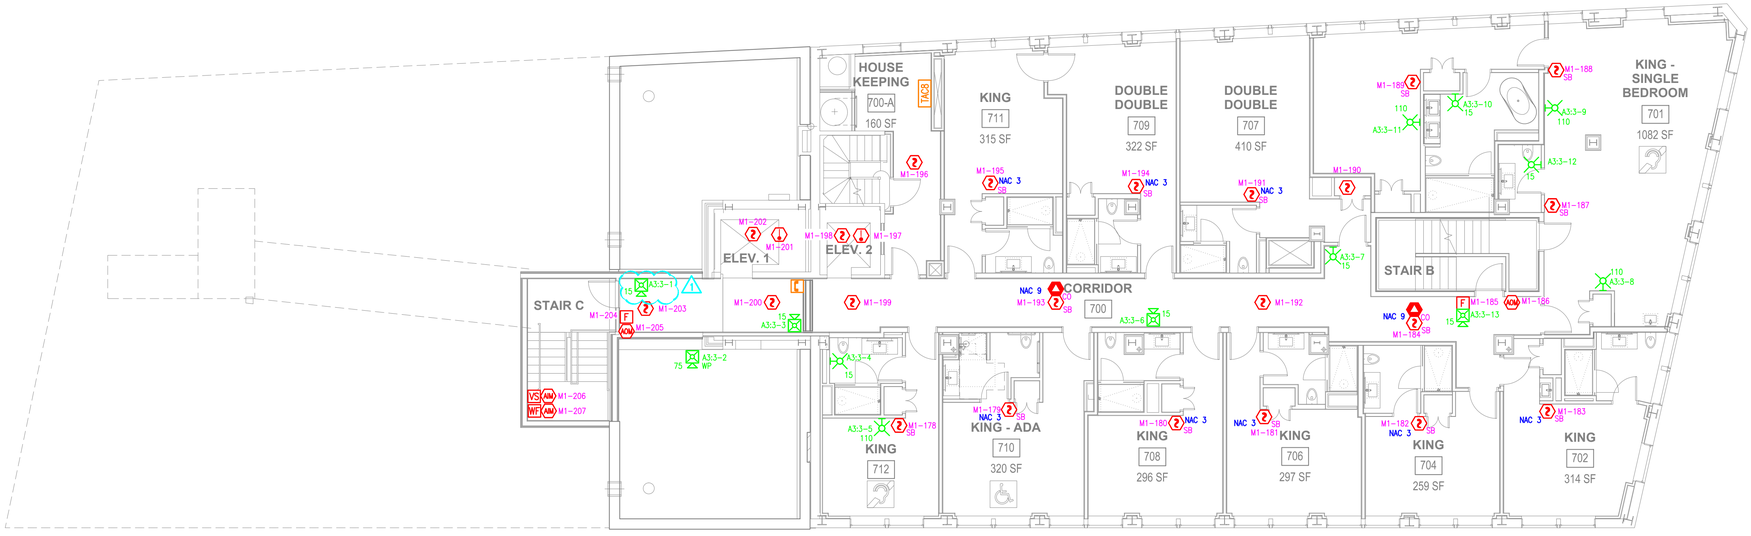

PLAN NORTH

SEVENTH FLOOR DEVICE PLACEMENT PLAN

SCALE: 1/8"=1'-0"

0 (IN FEET)

tyco SimplexGrinnell
Safer. Smarter. Tyco.™

DISTRICT - 147
20 THOMAS DRIVE
WESTBROOK, ME 04092
SERVICE: 207-842-6440

PHONE: 207-842-6440
FAX: 207-842-8439

PRESS HOTEL

PRESS HOTEL
119 EXCHANGE ST
PORTLAND, ME

ISSUE LOG

MARK	DATE	CAD	CHK	DESCRIPTION
1	5-28-14	JD	KG	REVISED PER ENGINEERS COMMENTS & ADDED AOR SYSTEM

Revisions shown with cloud

DRAWN BY:	JD
CHECKED BY:	IG
ISSUE DATE:	4/24/14
JOB #:	977465501
PROJECT #:	147:PRE-BOOKED
SIMPLEXGRINNELL ©	2013

SYSTEM: FIRE ALARM SYSTEM

SHEET: SEVENTH FLOOR DEVICE PLACEMENT PLAN

FA-109

IMPORTANT NOTICE TO USER: By acquiring or using this drawing you agree that the information contained herein is the property of Tyco Fire & Security GmbH and/or its affiliates ("Tyco"). All design, know-how, and other rights, title and interest in and to the information contained herein shall be and remain the sole and exclusive property of Tyco and/or its licensors. The drawing is provided for information purposes only and for the exclusive use of the recipient. Any use, copying, modification or alteration of the information contained herein shall be at the sole risk of the user. This information may not be sold or transferred to any third party, used on other projects or additions to this project for which it was prepared, or used for completion of this project by any third party. SimplexGrinnell disclaims all liability for the use or reuse of altered files by the user or any third party and such use will be a user's sole risk. User shall, to the fullest extent permitted by law, defend, indemnify, and hold SimplexGrinnell harmless from any and all claims for loss, damage or injury arising directly or indirectly therefrom.

LAST SAVED BY: IGREGORY
LAST PRINTED: 5/29/2014 3:08:10 PM
24" x 36" - Arch D Size