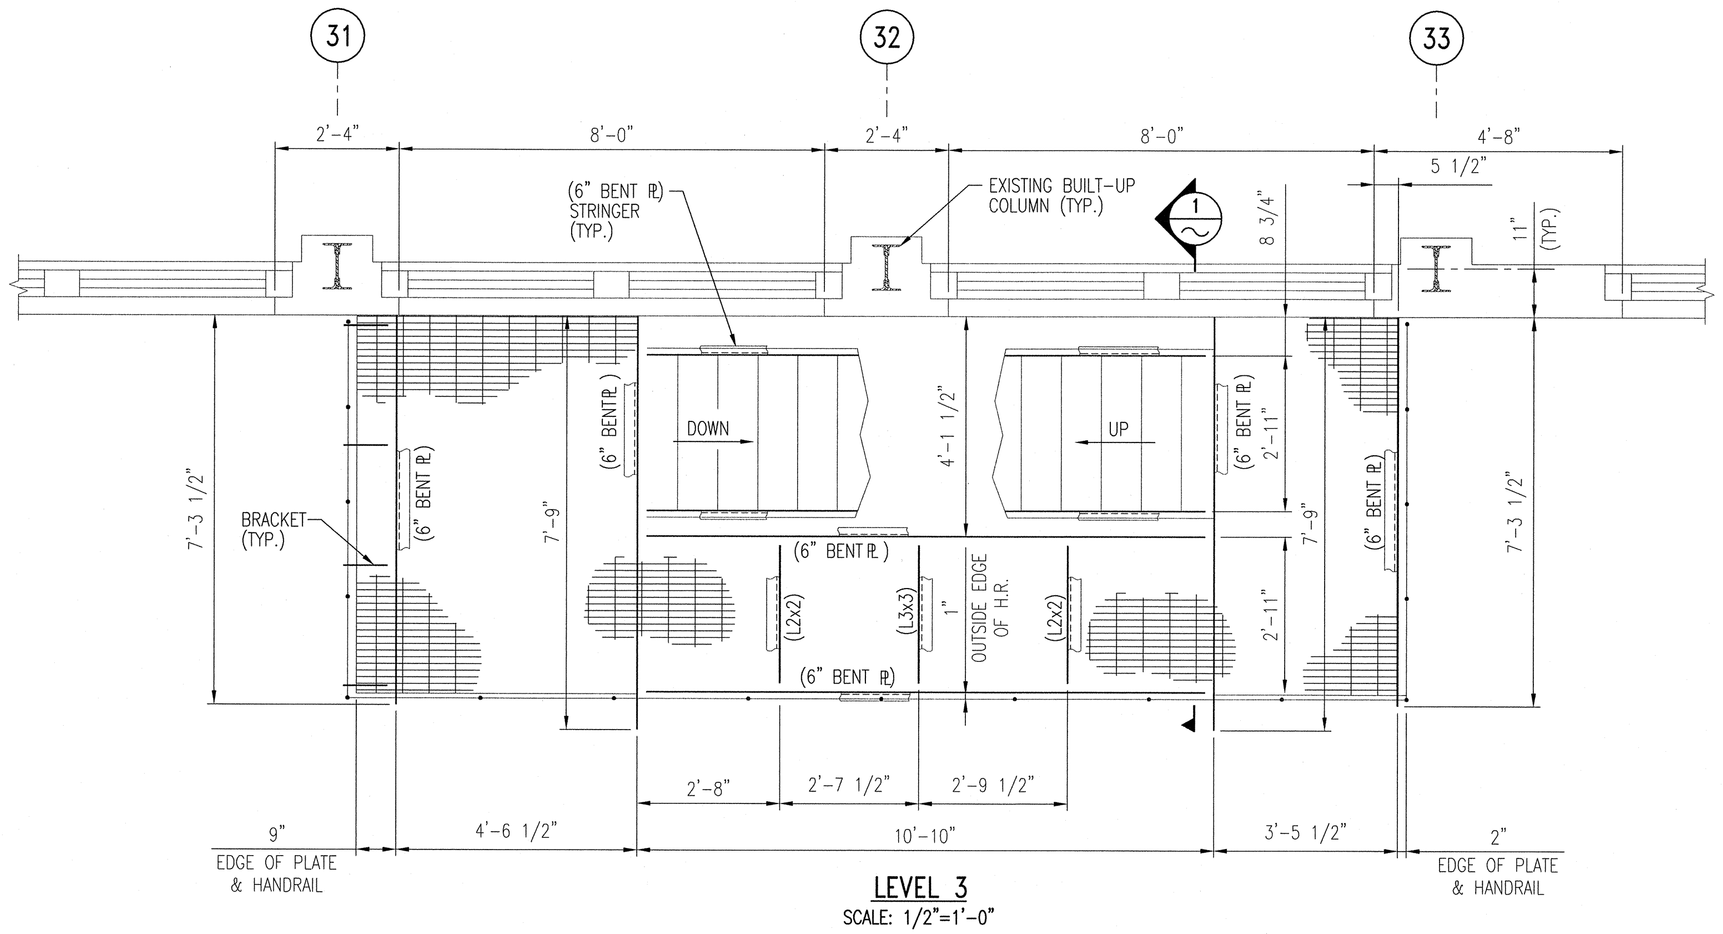

LEVEL 3
SCALE: 1/2"=1'-0"

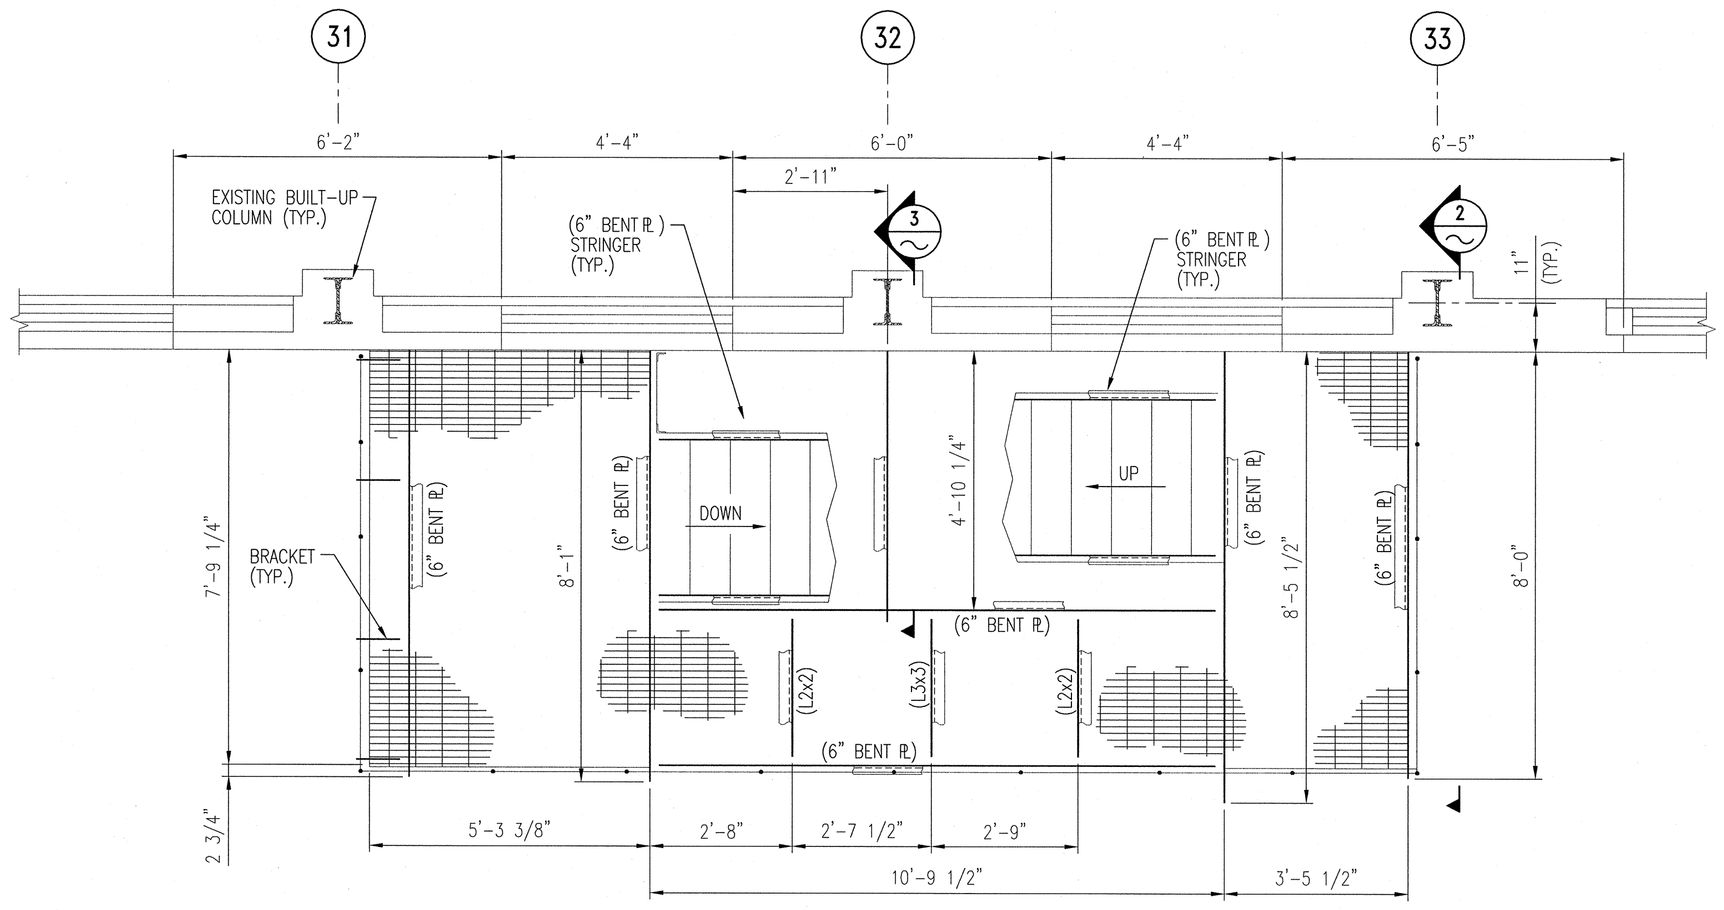

LEVEL 2
SCALE: 1/2"=1'-0"

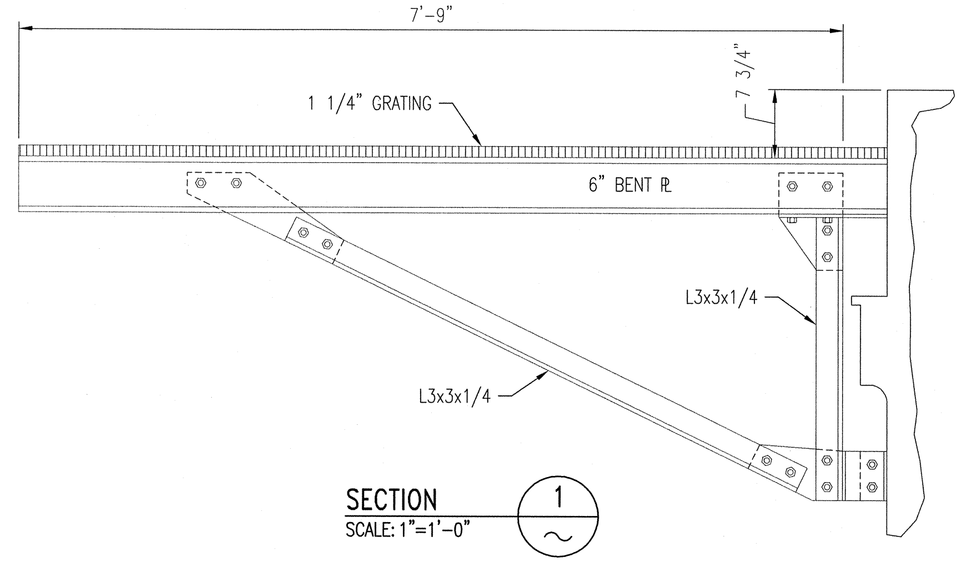

SECTION 1
SCALE: 1"=1'-0"

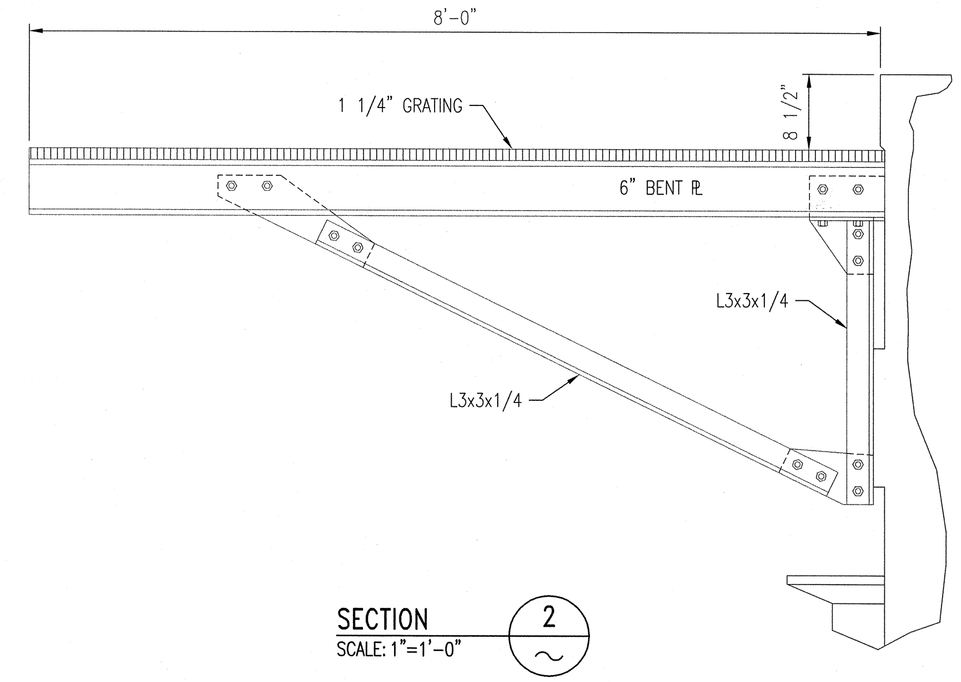

SECTION 2
SCALE: 1"=1'-0"

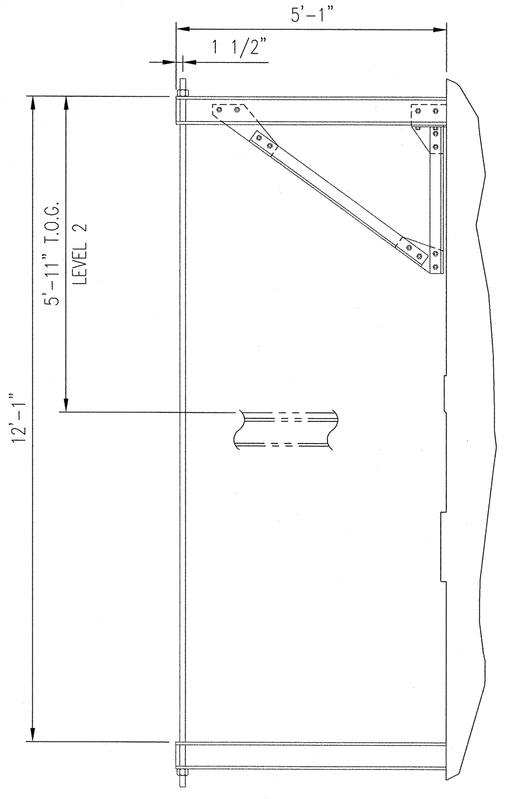

SECTION 3
SCALE: 1/2"=1'-0"

THIS IS AN AUTOCAD® FILE.
TO PRODUCE A SCALEABLE DRAWING, IT MUST BE PLOTTED AT THE INTENDED SCALE.

1' 0' 1' 2' 3' 4' 5'
SCALE: 1/2"=1'-0"

☐ PRELIMINARY – NOT FOR CONSTRUCTION
☐ APPROVED FOR CONSTRUCTION
☐ SUPERSEDES ALL PREVIOUS ISSUES
BY _____ DATE 11-5-2003

REFERENCE DRAWINGS

DWG. NO.	TITLE	BY

LEGEND:
(L3x3) – EXISTING STEEL MEMBER
F.V. – FIELD VERIFY

Released For Information
Date: Nov 05, 2003

REV.	ISSUED TO	ISSUED FOR
--	--	--
--	--	--
--	--	--
--	--	--
--	--	--
--	--	--
0	CLIENT	INFORMATION

THIS DRAWING IS THE PROPERTY OF NEILL AND GUNTER INCORPORATED AND IS TO BE USED ONLY FOR THE SPECIFIC PROJECT IDENTIFIED ON THE DRAWING. NO REVISIONS SHALL BE MADE WITHOUT THE EXPRESSED WRITTEN CONSENT OF NEILL AND GUNTER INCORPORATED.

NO.	DATE	BY	REVISIONS	CKD.
--	--	--	--	--
--	--	--	--	--
--	--	--	--	--
--	--	--	--	--
--	--	--	--	--
--	--	--	--	--
--	--	--	--	--

DESIGNED	D. PERREAULT
DRAWN	E. PHILBROOK
CHECKED	
DESIGN	DFTG.
DATE	10/08/03
---	---
SCALE	AS NOTED
APPROVED	---
SPEC.	---
PROJ. ENG.	G. WILLIAMS

CAD 25216S003

Neill and Gunter

PORTLAND PRESS HERALD
CONGRESS STREET OFFICE BUILDING
–

FIRE ESCAPE MAINTENANCE

FIRE ESCAPE EXISTING CONDITIONS
LEVELS 2 & 3
PLANS & SECTIONS

JOB NO. 25216 | DWG. NO. D-3003 | REV. 0